


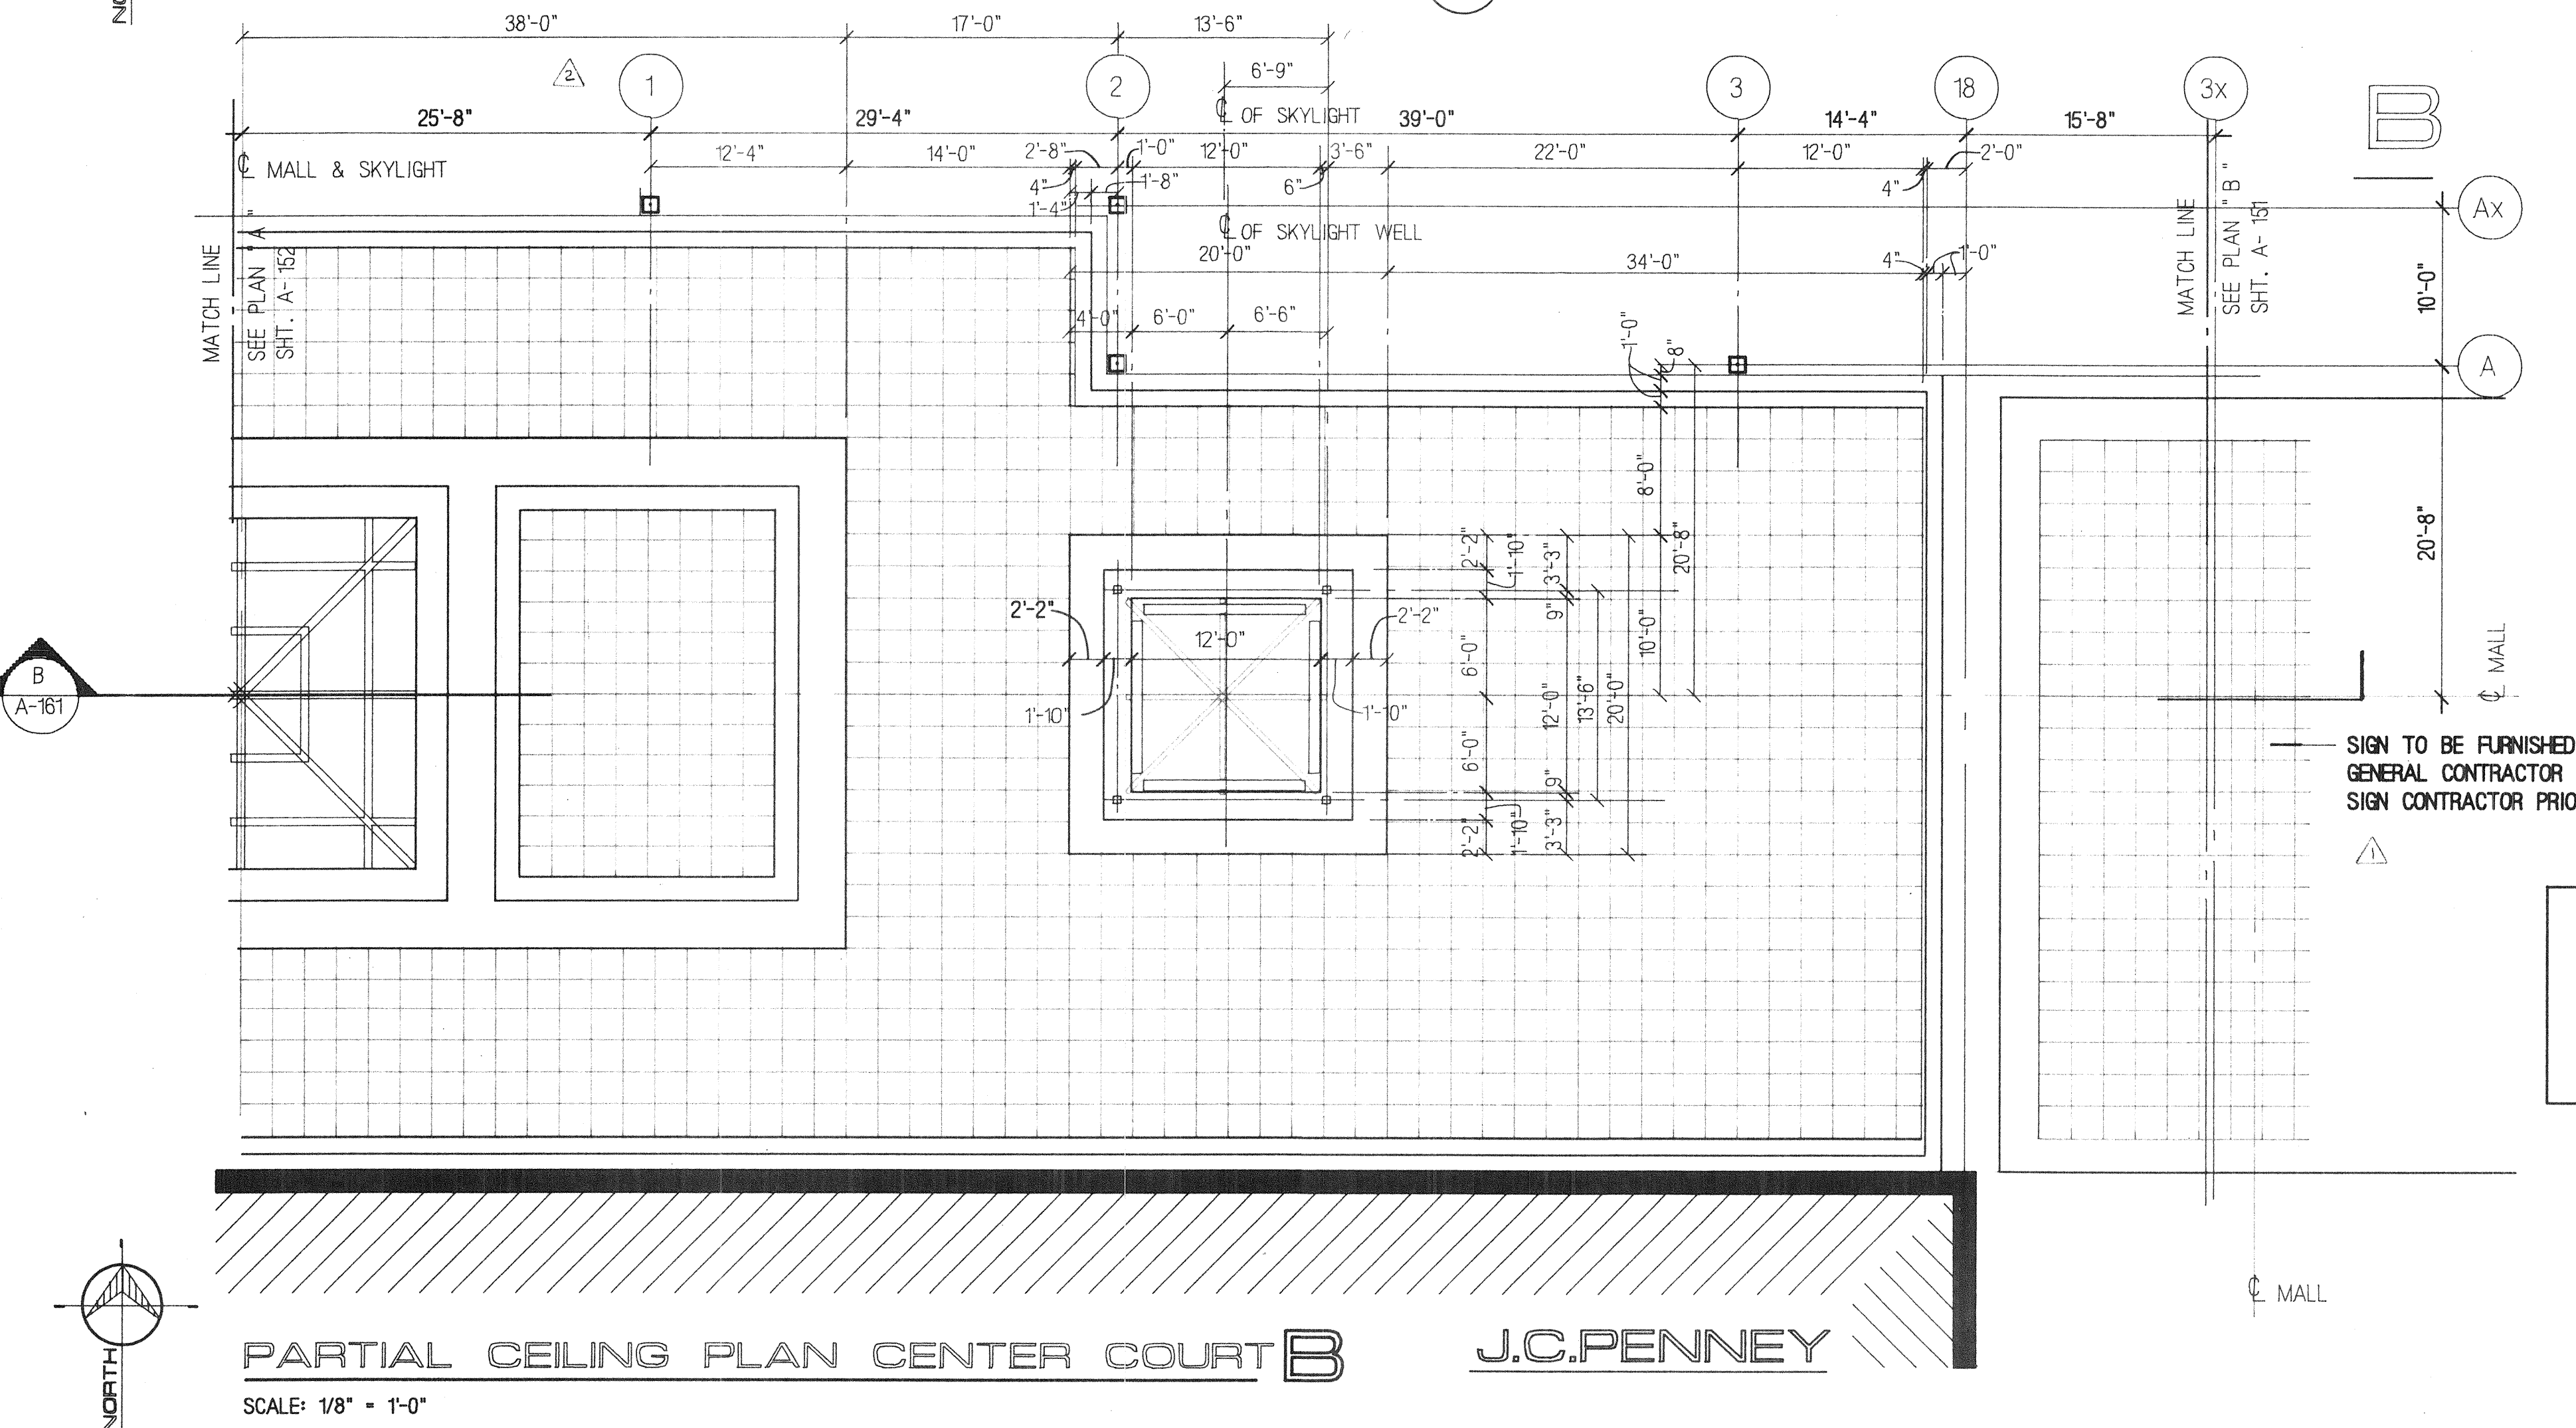

— SIGN TO BE FURNISHED & INSTALLED BY OTHERS.
GENERAL CONTRACTOR TO COORDINATE W/
SIGN CONTRACTOR PRIOR TO CEILING INSTALLATION.

NOTE:
SEE PLAN ABOVE FOR
DIMENSIONS & GENERAL NOTES

KEY NOTES

KEYNOTE SYSTEM ON DRAWINGS

A keynoting system is used on the architectural drawings for material references and notes. Refer to the keynote legend on the drawing for the information which relates to each keynote on that respective drawing.

Each keynote consists of a 5-digit number followed by a period and a letter or letter/number suffix. The 5-digit number identifies to the specification section which generally covers the item that is referenced and the suffix identifies the specific reference used on the drawings. The suffix does not relate to any corresponding reference letter in the specifications.

THE ORGANIZATION OF THE KEYNOTING SYSTEM ON THE DRAWINGS, WITH THE KEYNOTE REFERENCE NUMBERS RELATED TO THE SPECIFICATIONS SECTIONS NUMBERING SYSTEM, SHALL NOT CONTROL THE GENERAL CONTRACTOR IN DIVIDING THE WORK AMONG ITS SUBCONTRACTORS OR IN ESTABLISHING THE EXTENT OF WORK TO BE PERFORMED BY ANY ONE TRADE.

DIVISION 9 - FINISHES

09250-A1 5/8" gypsum drywall (painted).
09510-B1 Acoustical tile ceiling (2'-0" x 2'-0").

REVISIONS

1).	BULLETIN #1	2-2-90
	a) REV. A.C. TILE DIM. BETWEEN SKYLIGHTS AT PLANS 'A' & 'B'	
	b). REV. NOTE AT DEPT.STORE SIGN AT PLAN 'B'	
2).	BULLETIN #2	2-20-90
3).	BULLETIN #3	APRIL 13, 1990

**MIDWAY MALL
RENOVATION**
ELYRIA, OHIO

CENTER RIDGE DESIGN SERVICES INC. P.A.
ARCHITECTS - ENGINEERS

CEILING PLAN
CENTER COURT





JACOBS, VISCONSI & JACOBS CO.

25425 CENTER RIDGE ROAD
CLEVELAND, OHIO 44115-4722

DRAWN BY: D.STAHLBERG	DATE: 11-17-89
SCALE: 1/8" = 1'-0"	JOB NUMBER: 137.94
REVISED BY: 	DATE: 4/13/90
CAD FILENAME: pr.mw/db.mwr/dr.142	
DRAWING NUMBER:	

A-152

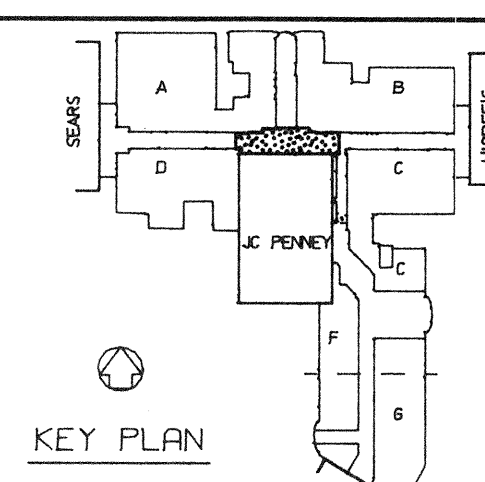


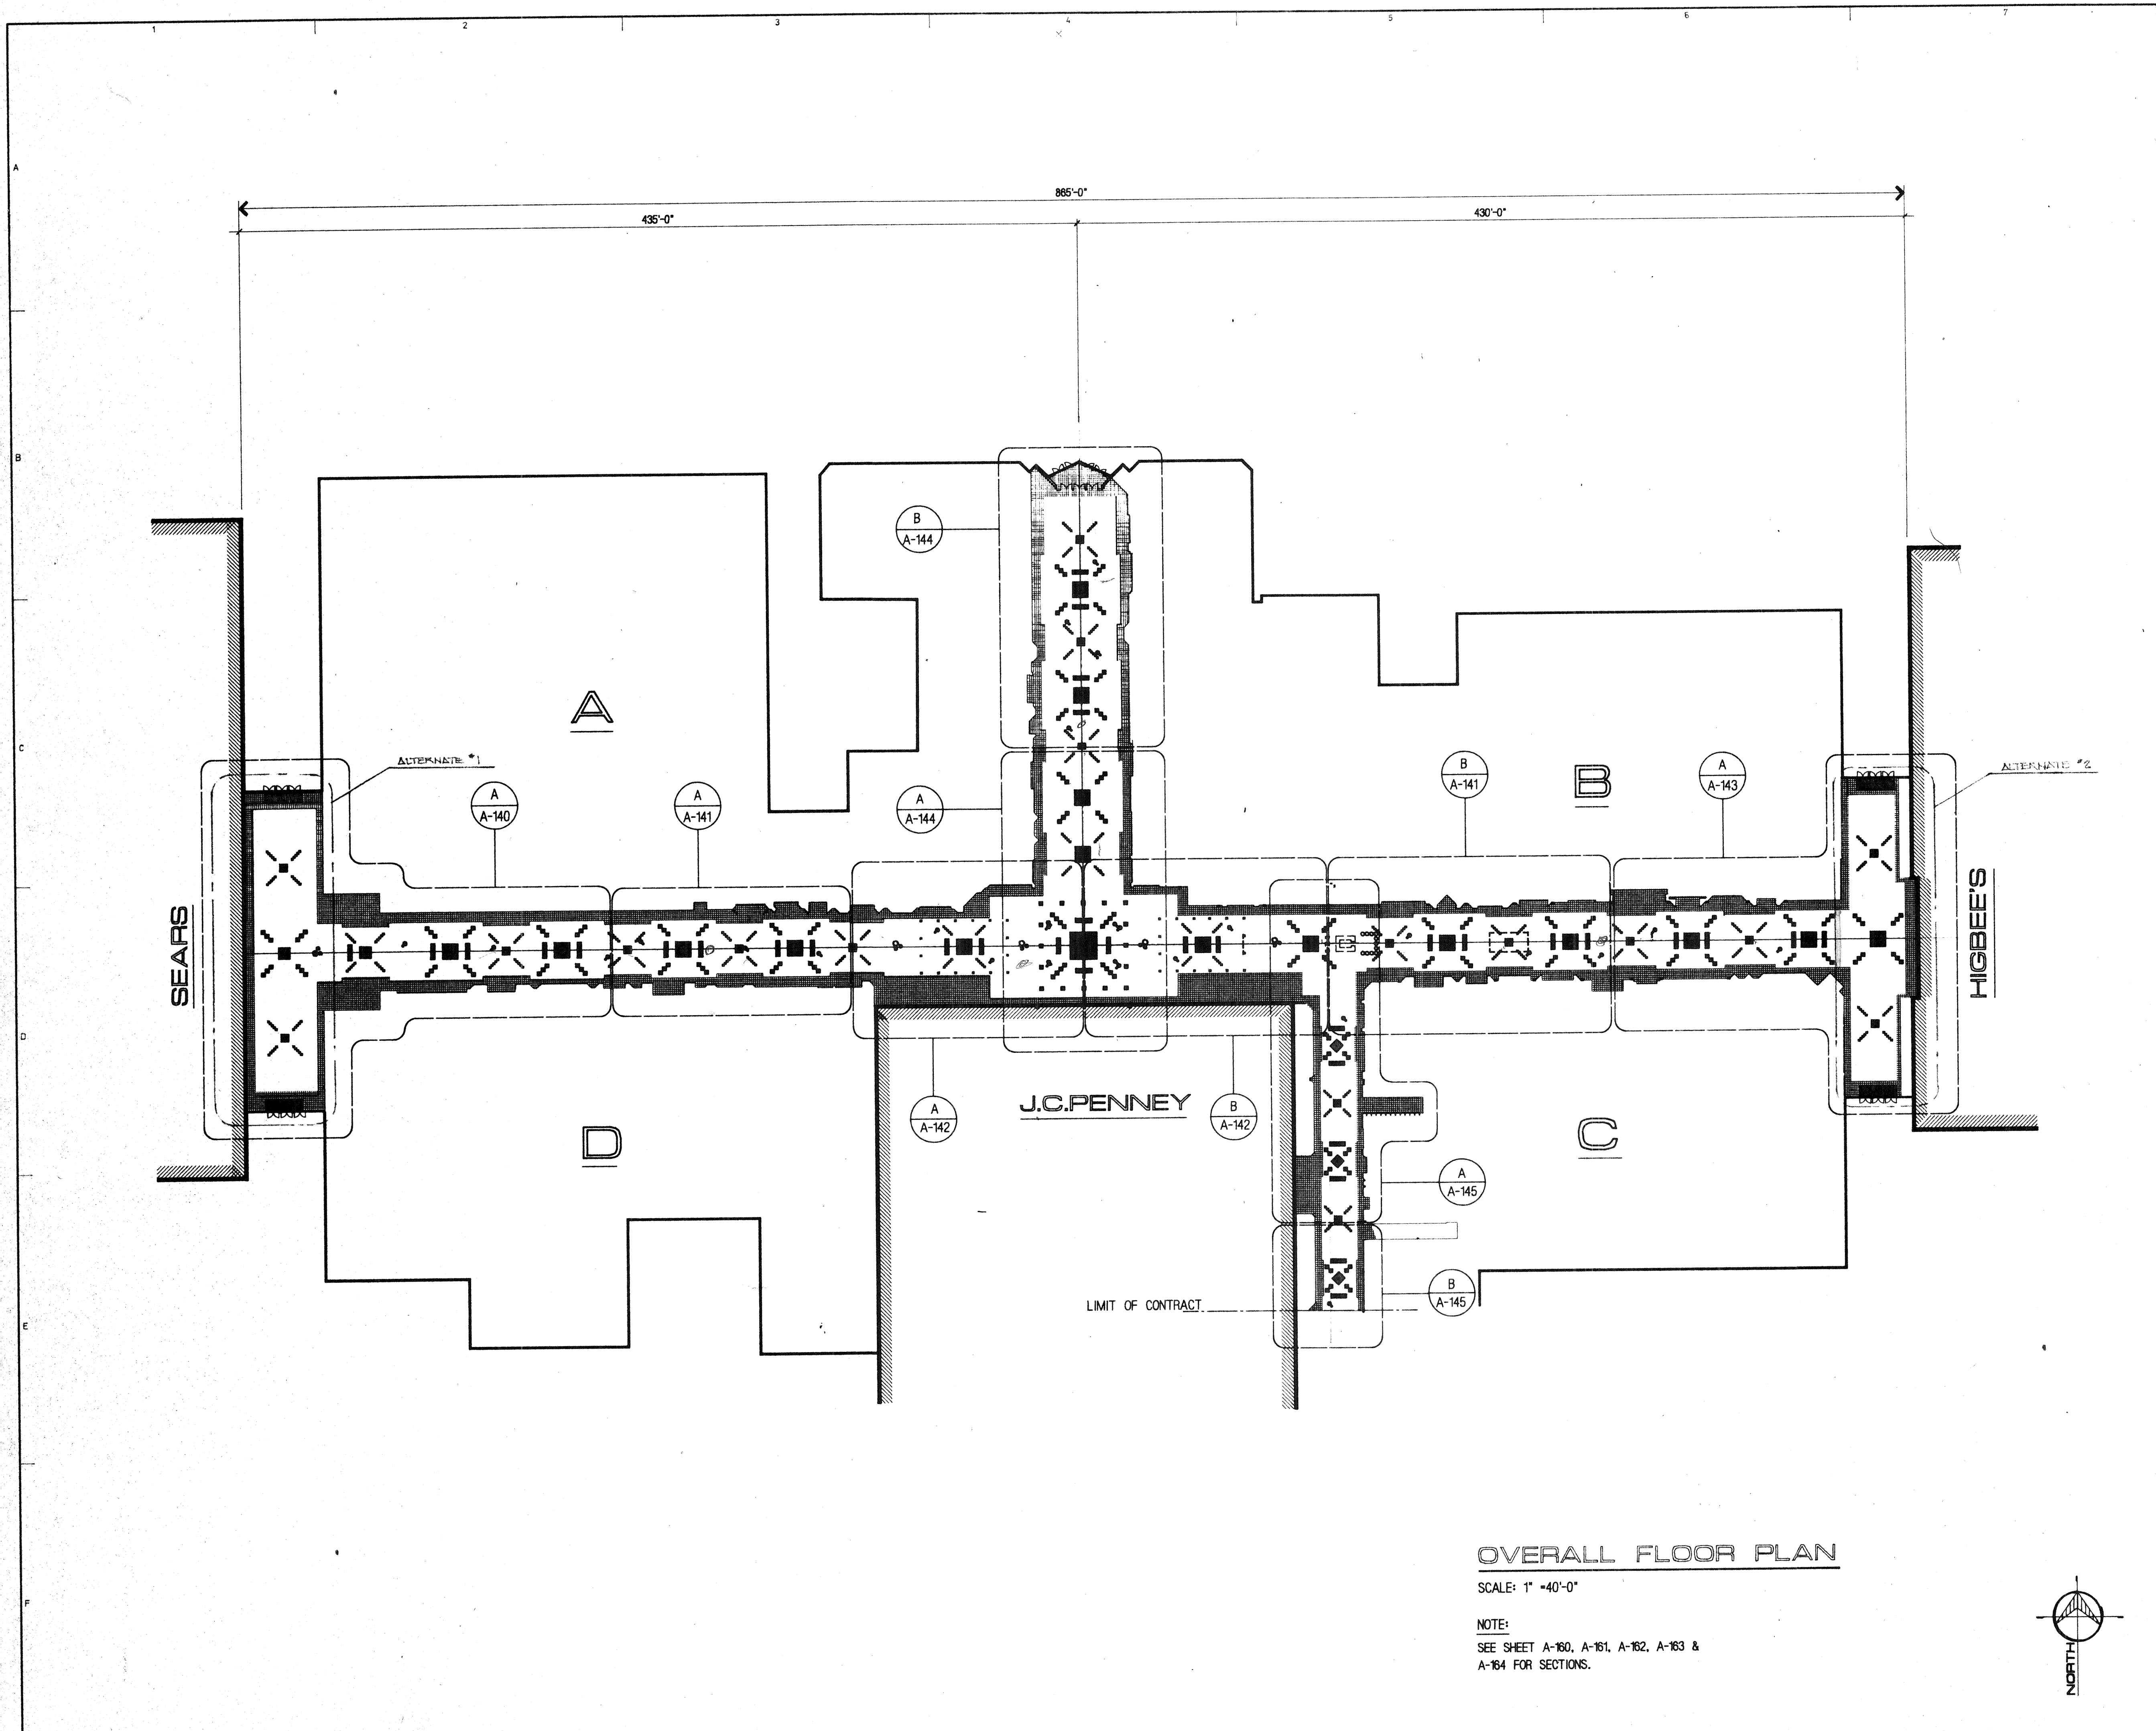


OVERALL FLOOR PLAN

SCALE: 1" = 40'-0"

NOTE:

SEE SHEET A-160, A-161, A-162, A-163 & A-164 FOR SECTIONS.

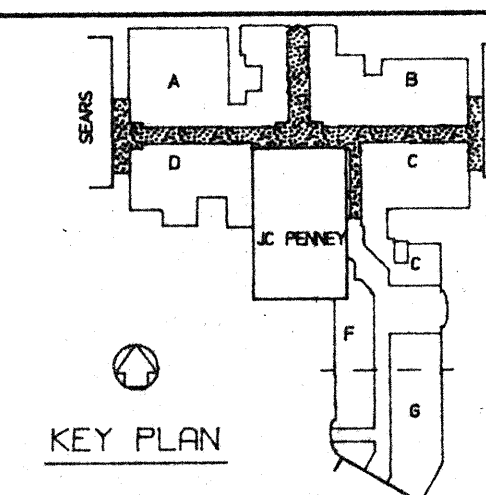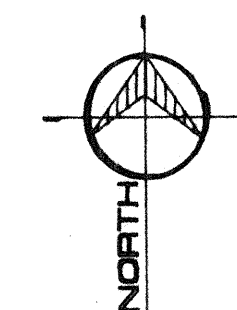


KEY PLAN

KEY NOTES

REVISIONS

ISSUED FOR RFP
11-17-89

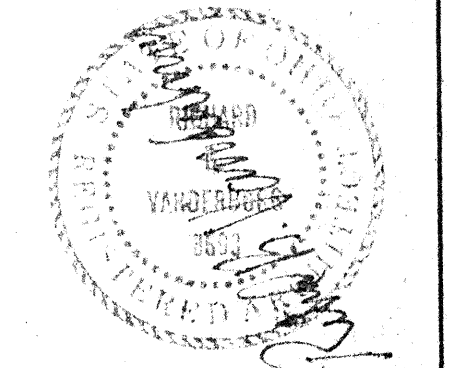


MIDWAY MALL RENOVATION

ELYRIA, OHIO
CENTER RIDGE DESIGN SERVICES INC. P.A.
ARCHITECTS - ENGINEERS
2825 CENTER RIDGE ROAD
CLEVELAND, OHIO 44122
ONE 874-800

OVERALL FLOOR PLAN

JACOBS, VISCONSI & JACOBS CO.
2825 CENTER RIDGE ROAD
CLEVELAND, OHIO 44122
ONE 874-800



DRAWN BY: D. STAHLBERG
SCALE: 1" = 40'
REVISED BY: DATE:
CAD FILENAME: d0171w
DRAWING NUMBER:
A-122

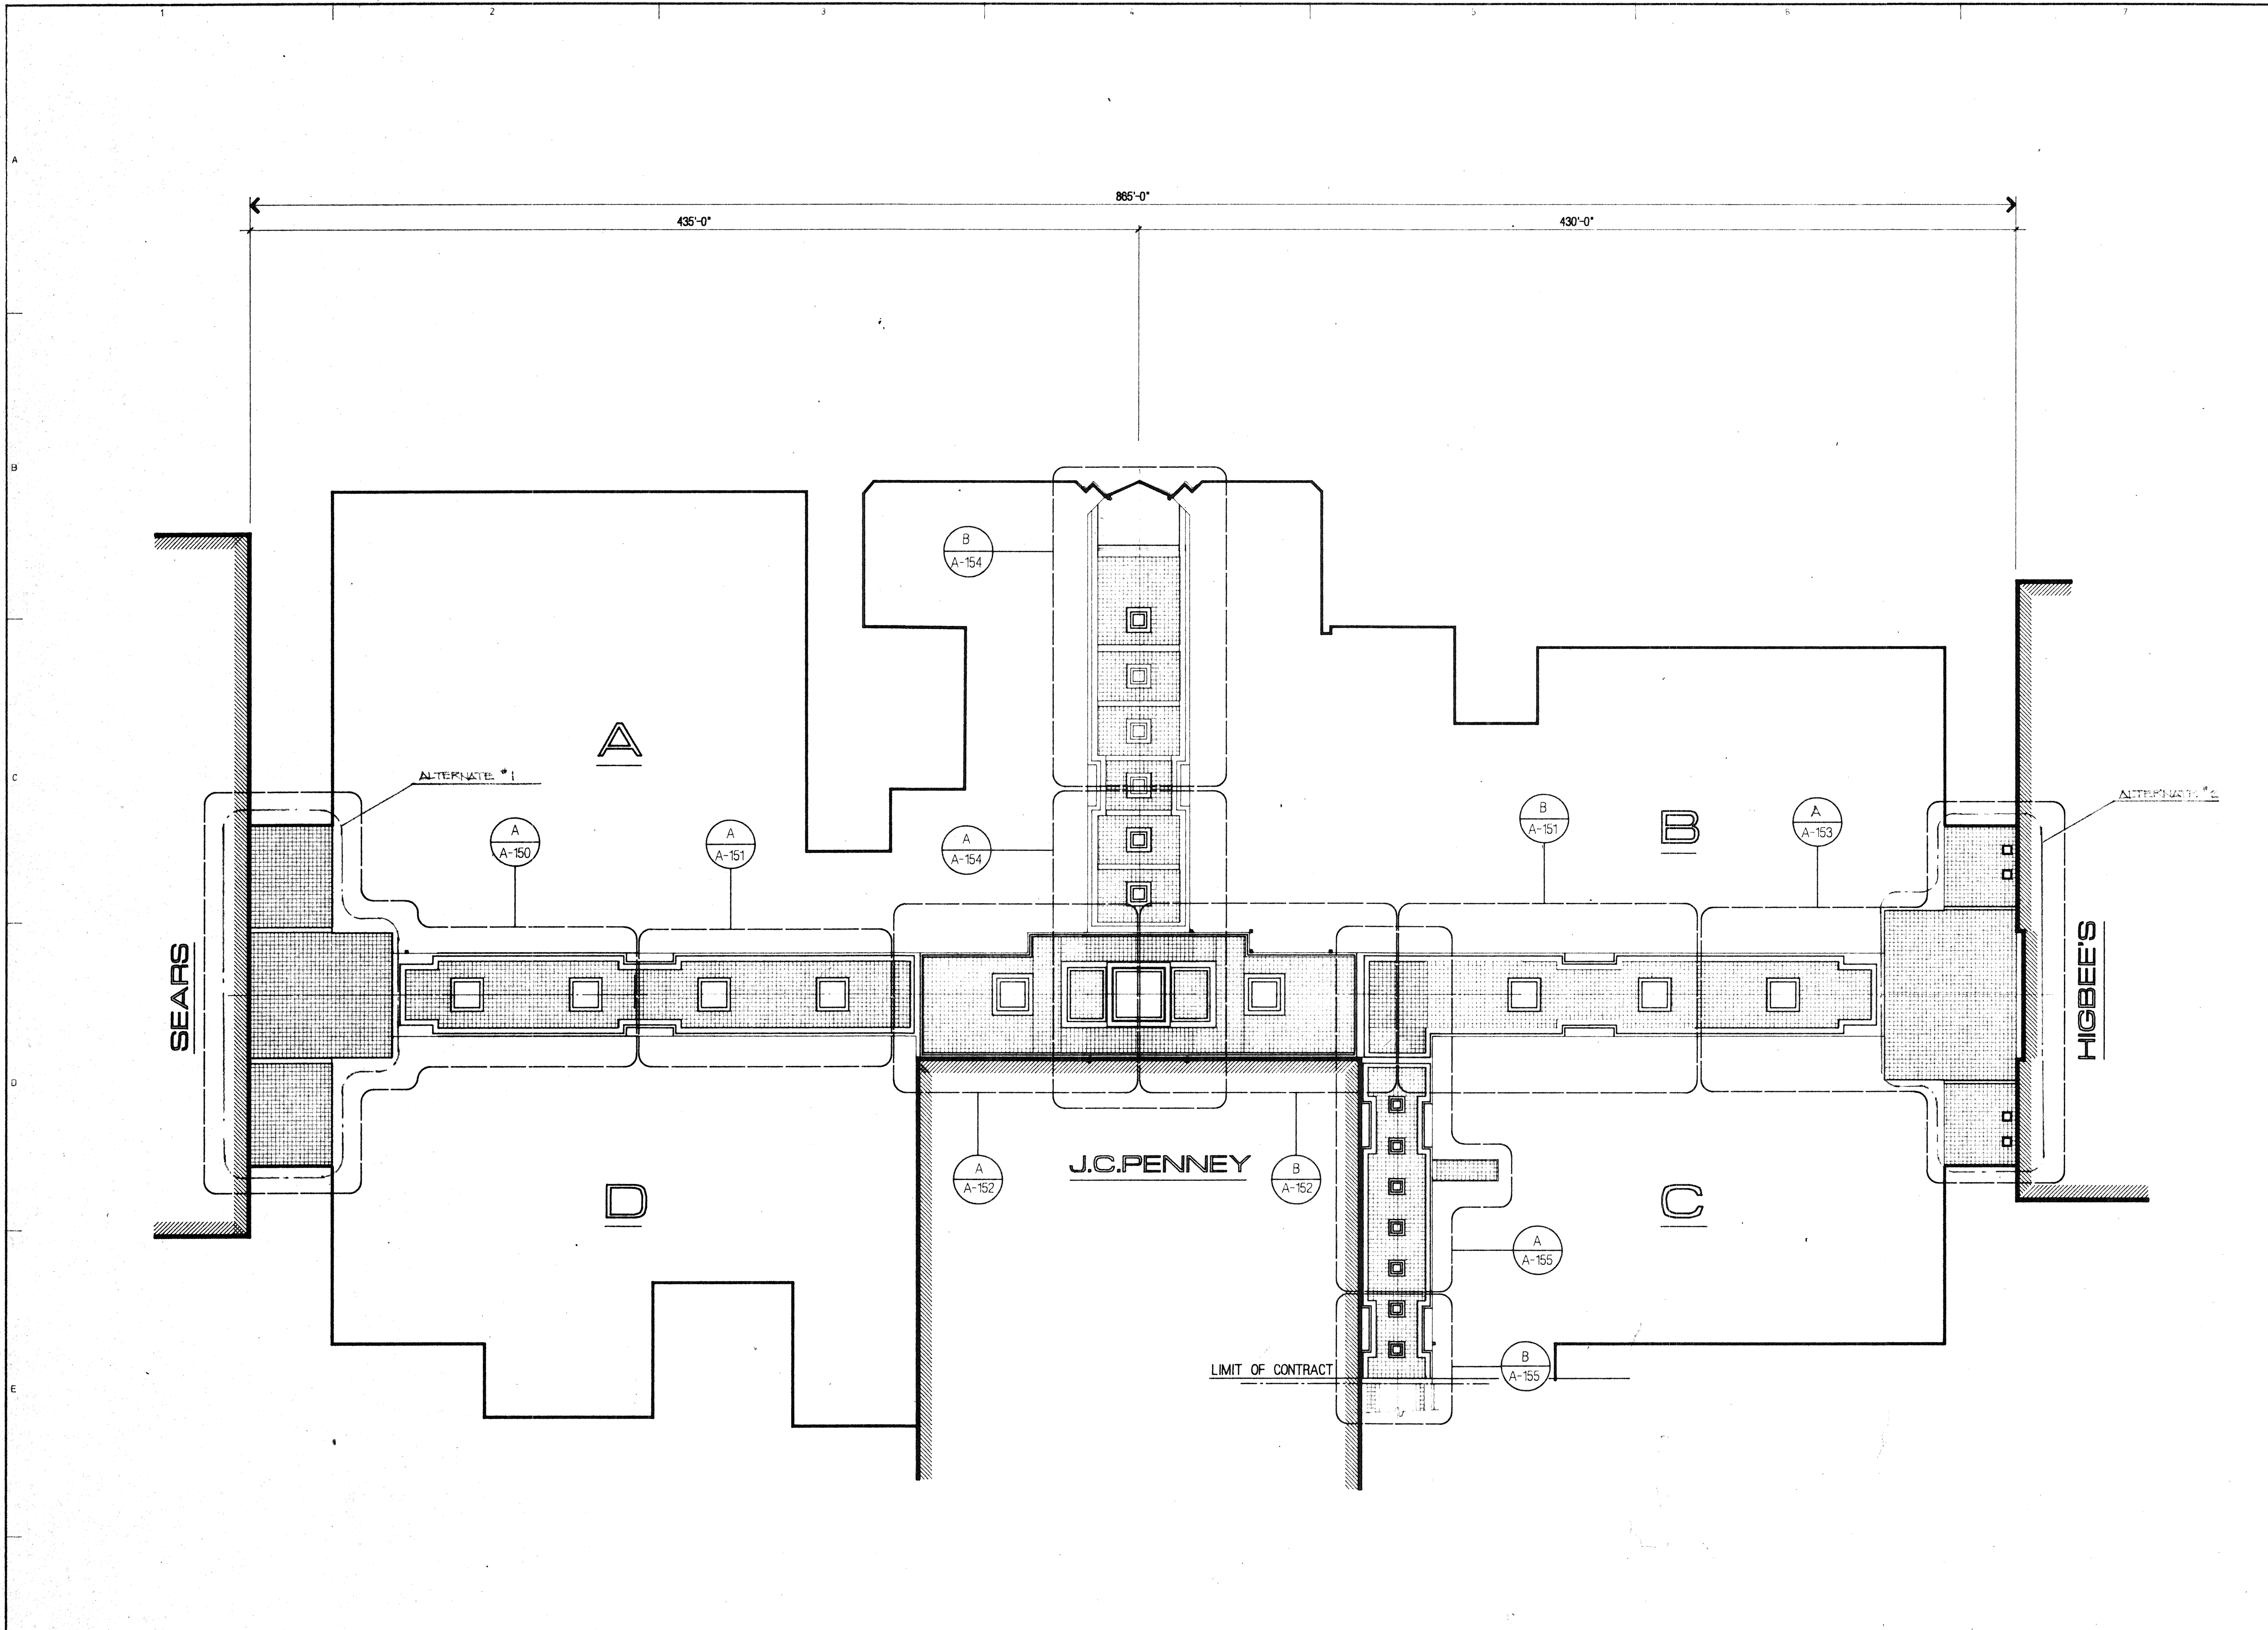

OVERALL CEILING PLAN

SCALE: 1" = 40'-0"


NOTE:
SEE SHEET A-160, A-161, A-162, A-163 &
A-164 FOR SECTIONS.

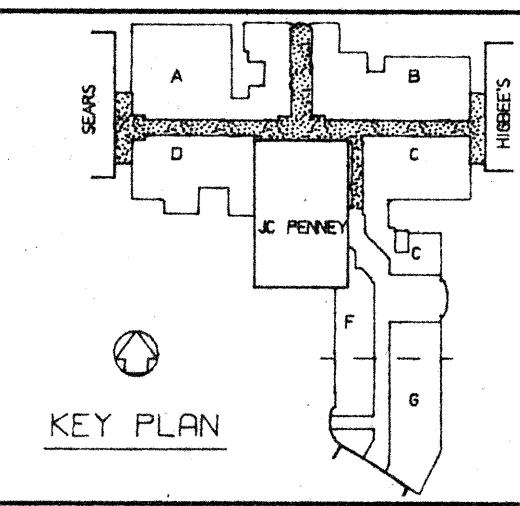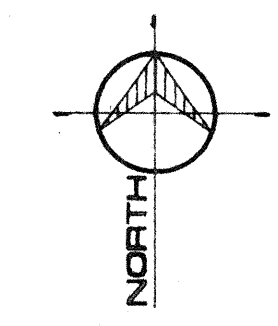

KEY NOTES

REVISIONS

150612 FOR 1512	11-17-94
-----------------	----------

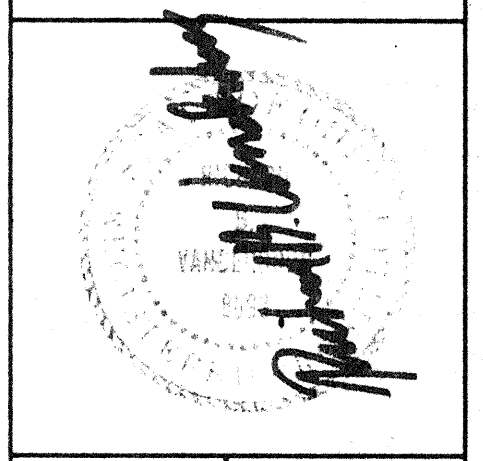


**MIDWAY MALL
RENOVATION**
ELYRIA, OHIO
CENTER RIDGE DESIGN SERVICES INC. P.A.
ARCHITECTS - ENGINEERS
2425 CENTER RIDGE ROAD
CLEVELAND, OHIO 44130-1402
DNB 87-1400

OVERALL
CEILING PLAN

JACOBS, VISCONSI & JACOBS CO.
2425 CENTER RIDGE ROAD
CLEVELAND, OHIO 44130-1402
DNB 87-1400

DRAWN BY: D. STAHLBERG	DATE: 11-17-94
SCALE: 1"=40'	JOB NUMBER: 137.94
REVISED BY:	DATE:
CAD FILENAME: db.mwr	
DRAWING NUMBER: A-123	

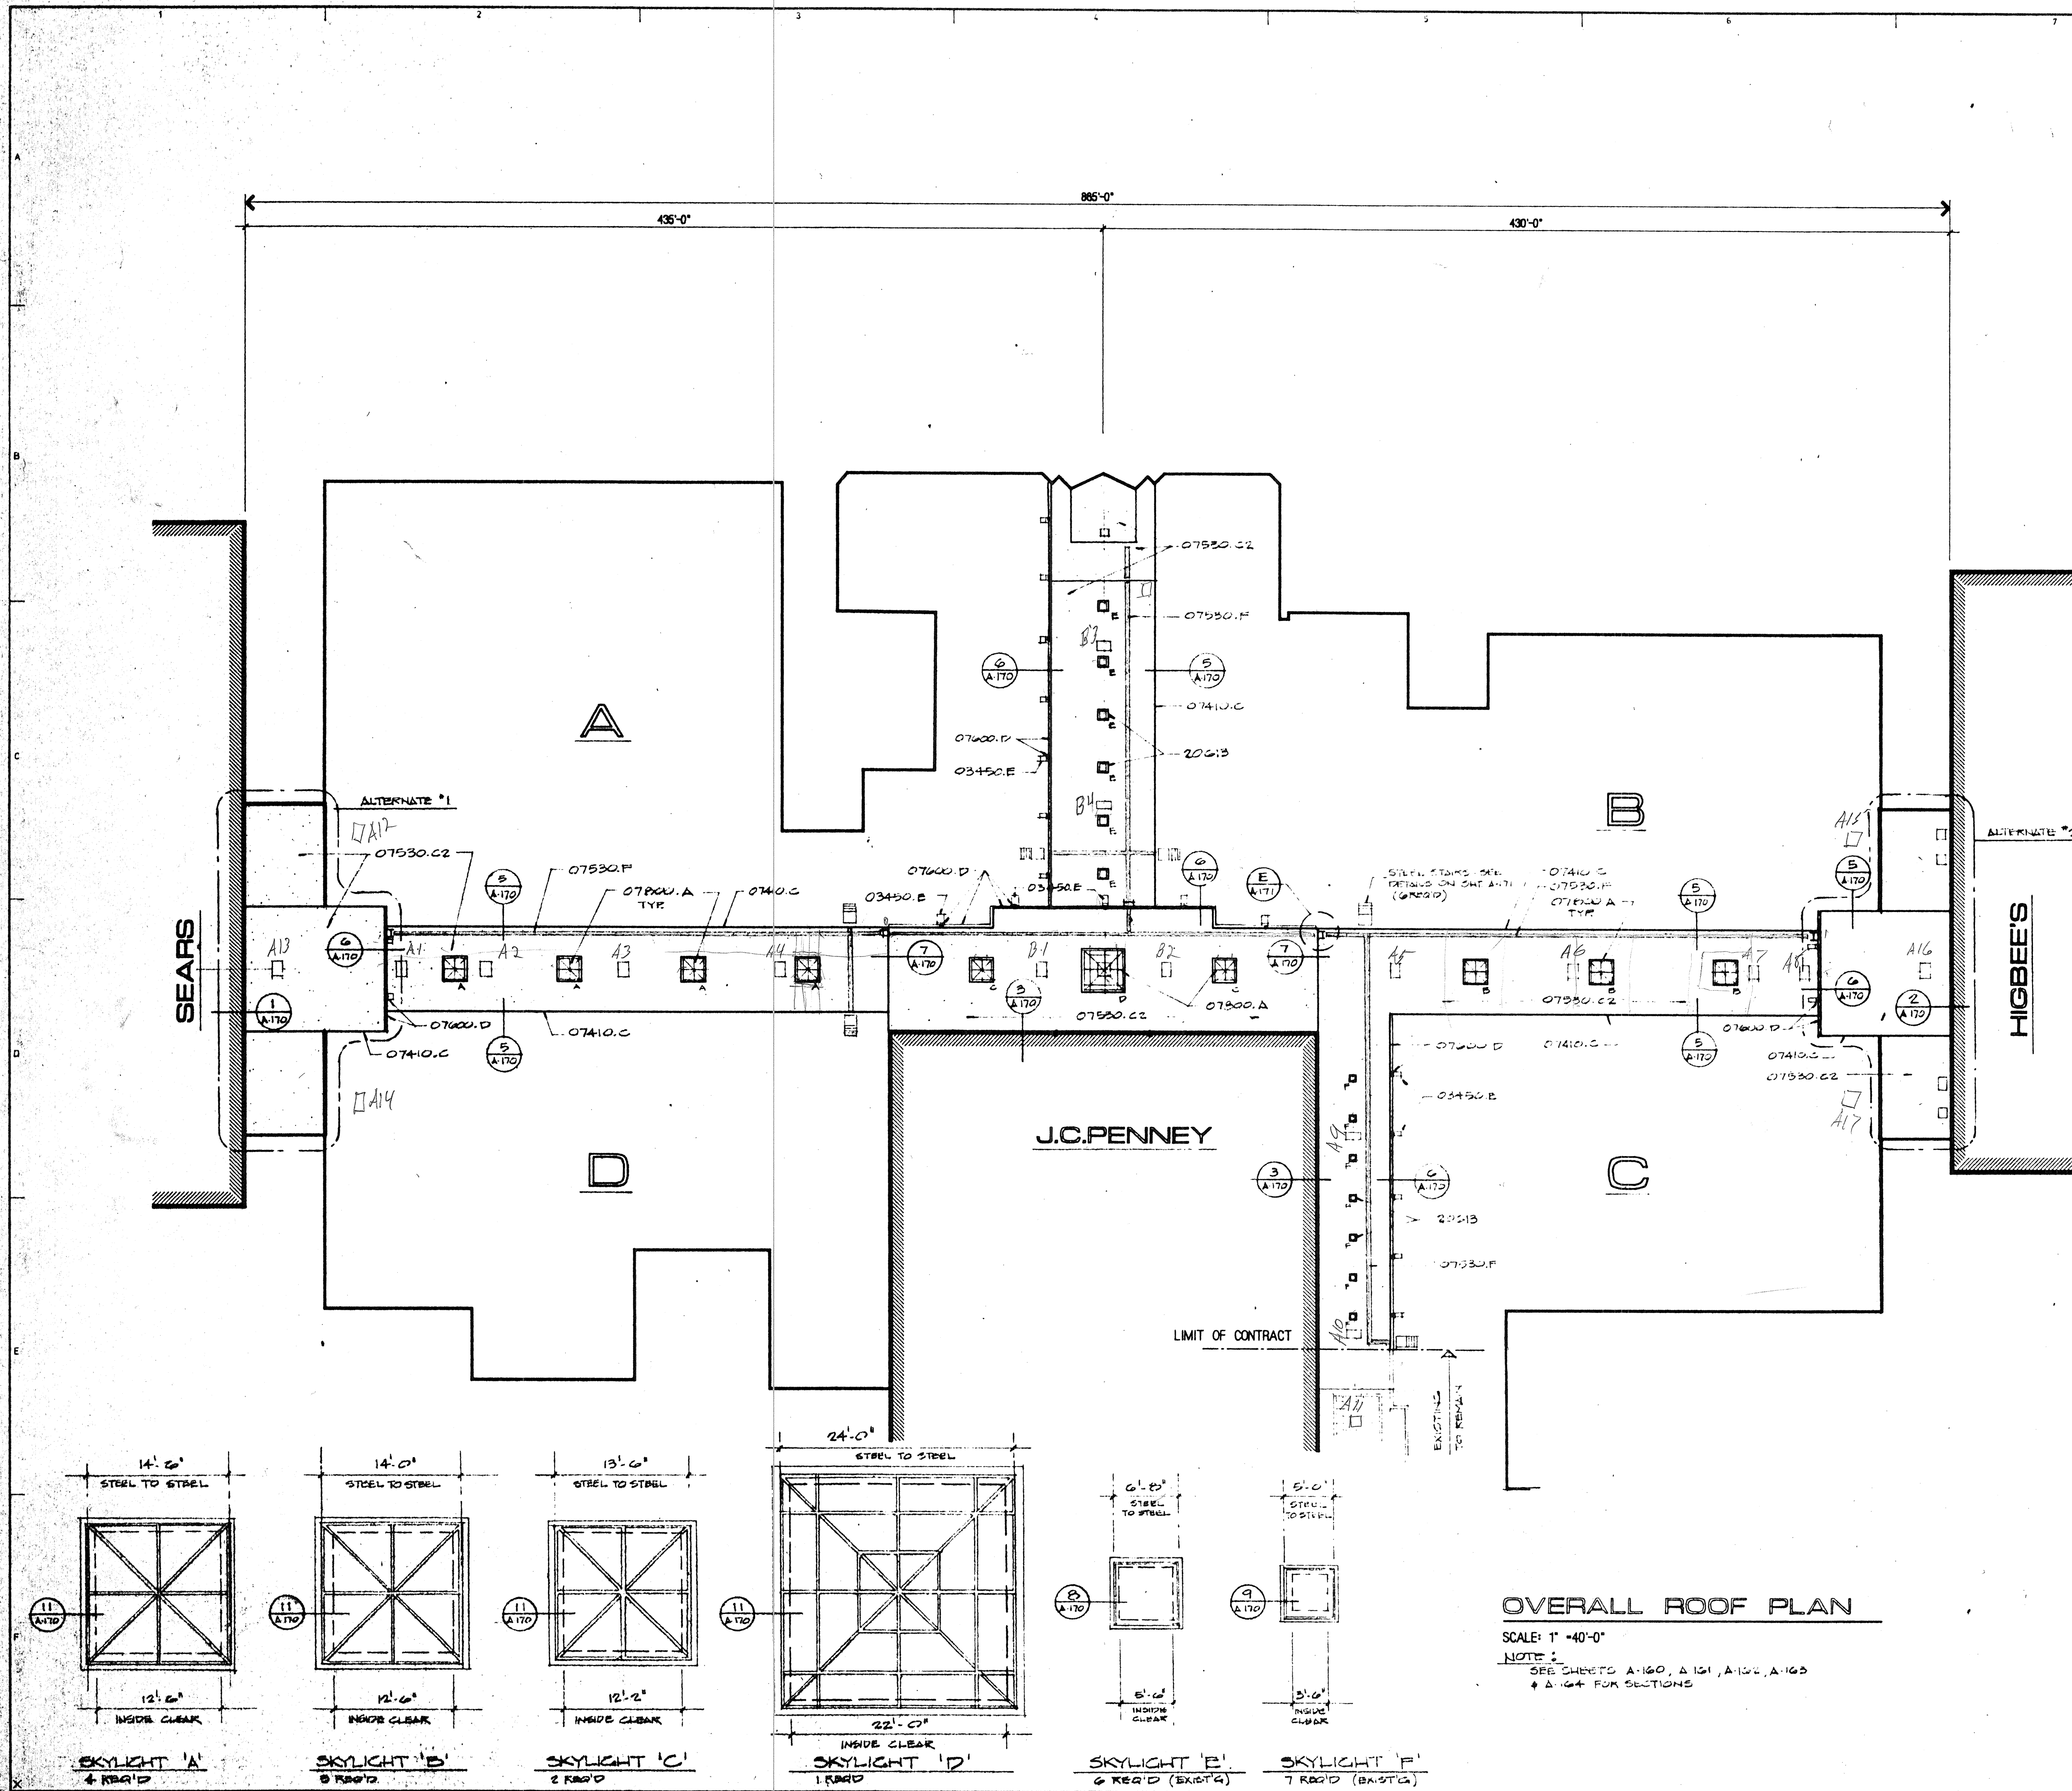


OVERALL ROOF PLAN

SCALE: 1" = 40'-0"

NOTE 1:

SEE SHEETS A-160, A-161, A-162, A-163
+ A-164 FOR SECTIONS

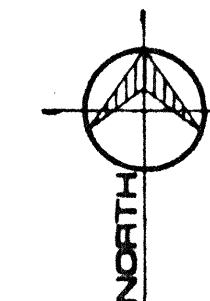

KEY NOTES

KEYNOTE SYSTEM ON DRAWINGS

A keynote system is used on the architectural drawings for material references and notes. Refer to the keynote legend on the drawing for the information which relates to each keynote on that respective drawing.

Each keynote consists of a 5-digit number followed by a period and a letter or letter-number suffix. The 5-digit number relates to the specification section which generally covers the item that is referenced and the suffix identifies the specific reference relation used on the drawings. The suffix does not relate to any corresponding reference letter in the specifications.

THE ORGANIZATION OF THE KEYNOTE SYSTEM ON THE DRAWINGS, WITH THE KEYNOTE REFERENCE NUMBERS RELATED TO THE SPECIFICATIONS SECTIONS, SHALL NOT BE CHANGED BY THE GENERAL CONTRACTOR IN DIVIDING THE WORK AMONG ITS SUBCONTRACTORS OR IN ESTABLISHING THE EXTENT OF WORK TO BE PERFORMED BY ANY ONE TRADE.

DIVISION 3 - CONCRETE

03450 - E Precast concrete splash block.

DIVISION 7 - THERMAL & MOISTURE

07410 - C Pre-Finished Gravel Stop.

07530 - C2 Adhered .045" (Black) Non-Reinforced EPDM Roofing Membrane System on 1/2" HP Recovery Board.

07530 - F Walkway Pads for EPDM Roofing.

07600 - D Pre-Finished Gutter and Downspout.


07800 - A Aluminum Skylight System with 1-5/16" Insulated, Tempered and Heat Strengthened Glass.

GENERAL NOTES

20613 Replaced Existing Skylight.

REVISIONS

ISSUED FOR BID 11-17-89

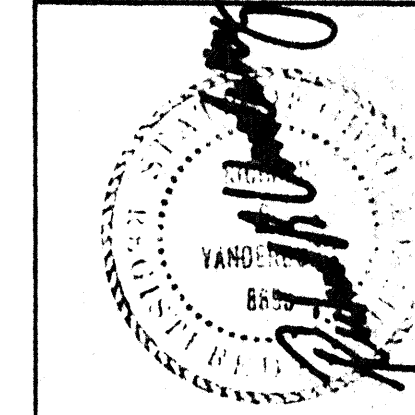


MIDWAY MALL
RENOVATION
ELVIRA, OHIO
CENTER RIDGE DESIGN SERVICES INC. P.A.
ARCHITECTS - ENGINEERS
2425 CENTER RIDGE ROAD
CLEVELAND, OHIO 44122
ONE 874-400

OVERALL
ROOF PLAN

JACOBS, VISCONSI & JACOBS CO.
2425 CENTER RIDGE ROAD
CLEVELAND, OHIO 44122
ONE 874-400

DRAWN BY: D. STANBERG
SCALE: 1" = 40'
REVISED BY: DATE:
JOB NUMBER: 157-94
CAD FILENAME: db.midway_reno
DRAWING NUMBER:

A-124

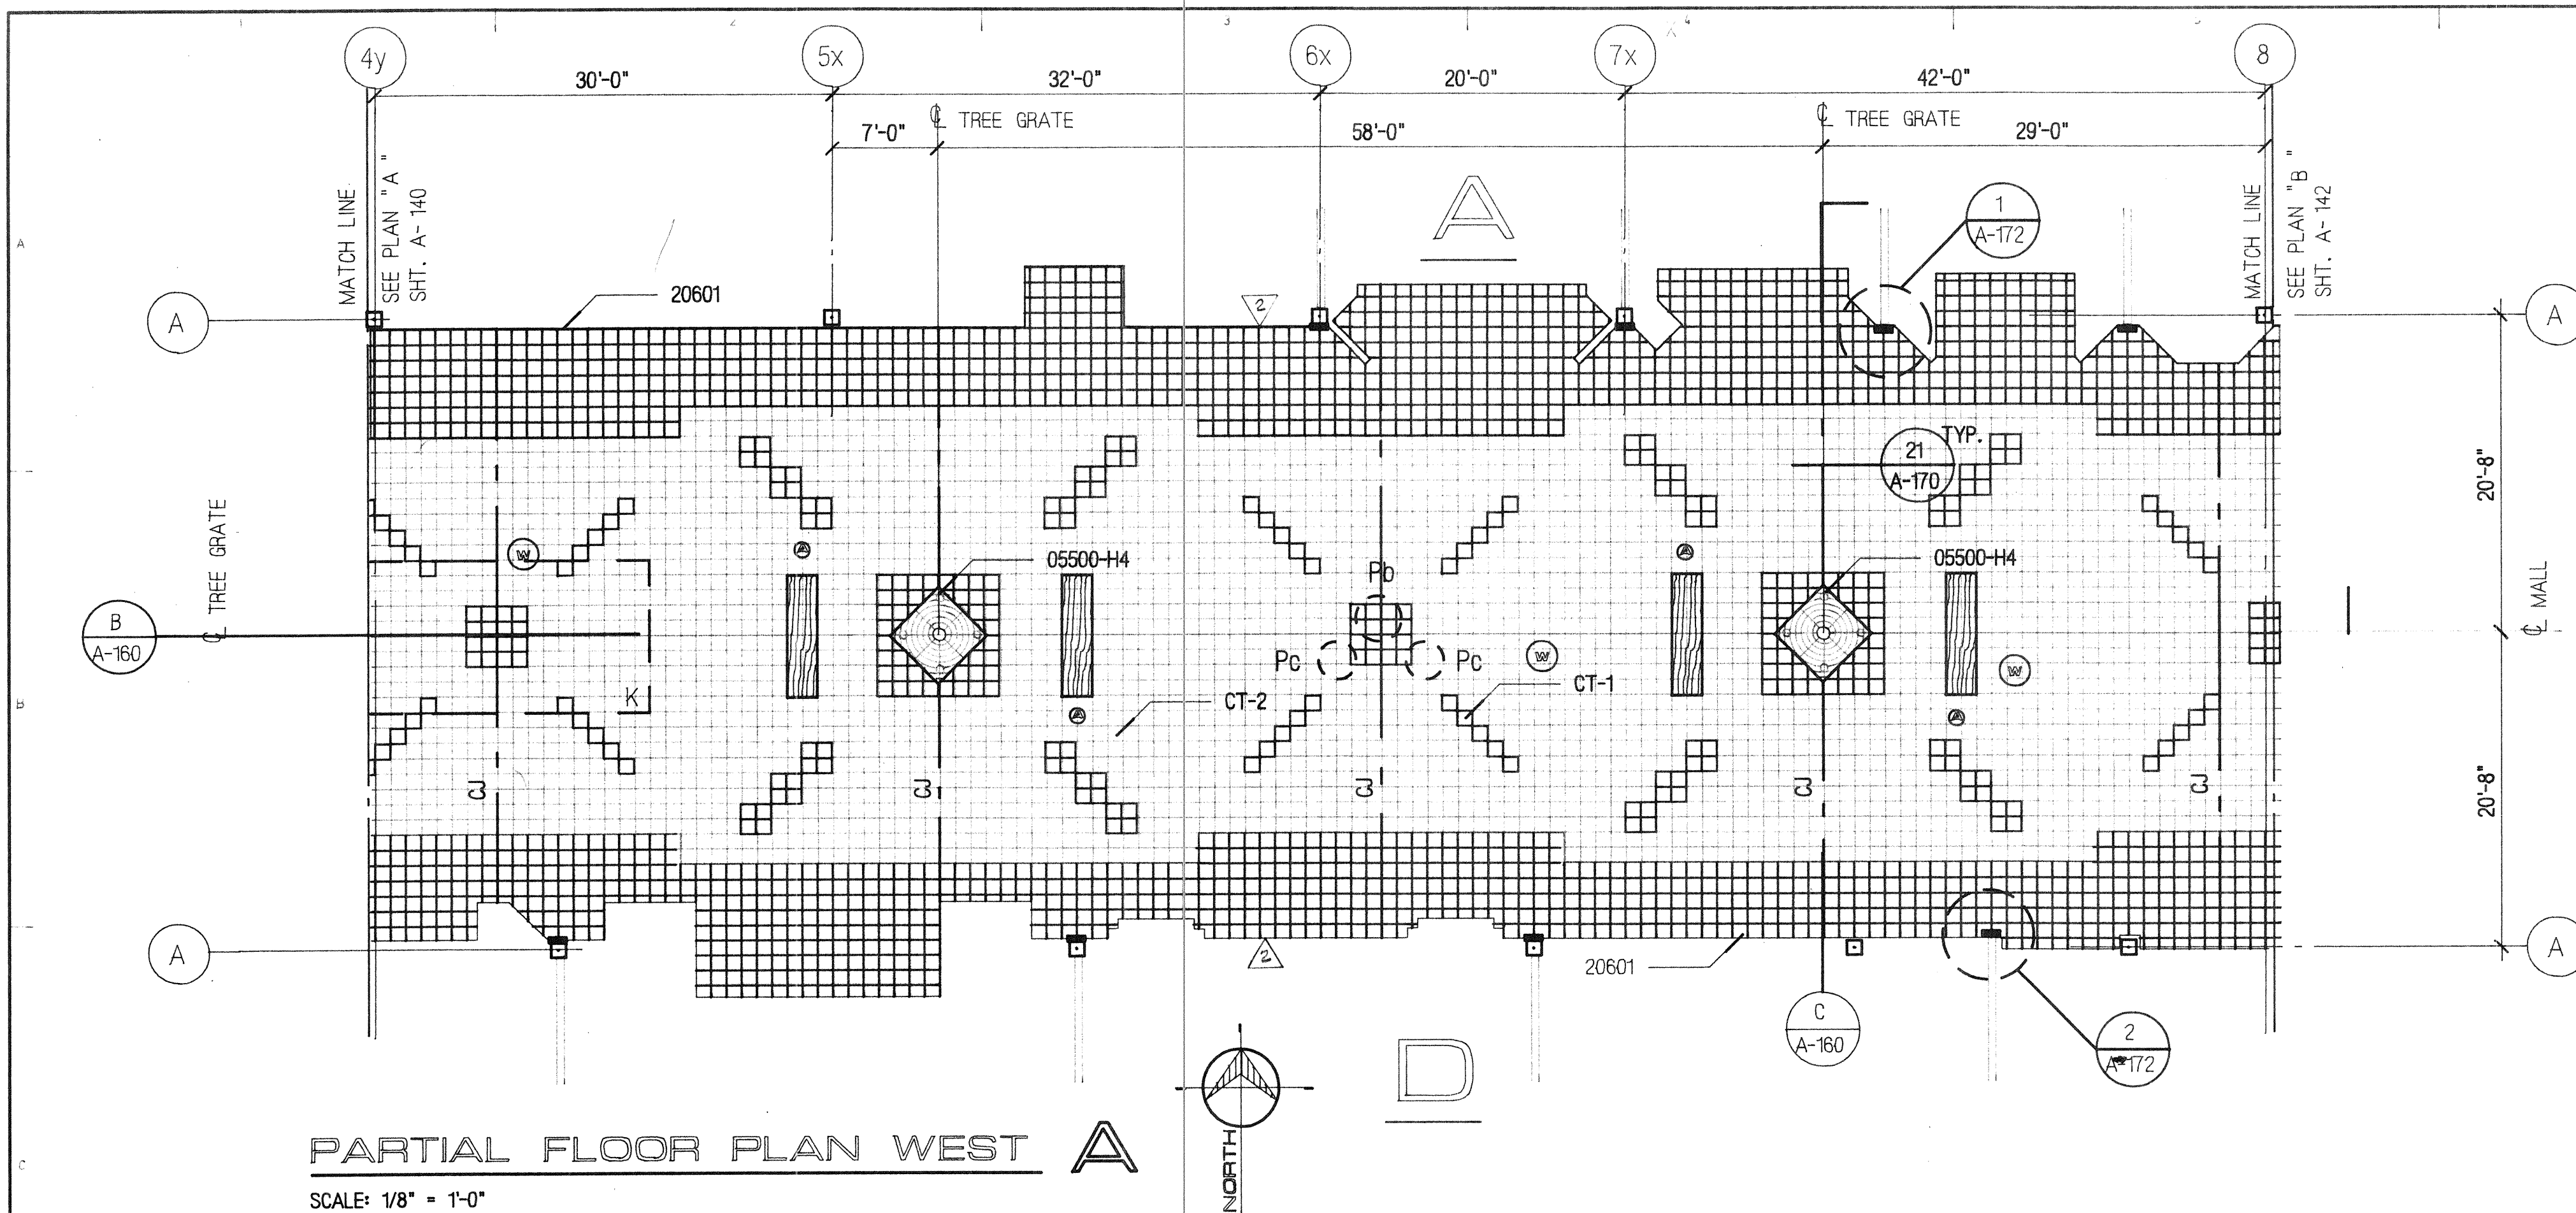


PARTIAL FLOOR PLAN WEST
SCALE: 1/8" = 1'-0"

SUPPLIED BY OWNER/INSTALLED BY GENERAL CONTRACTOR

- 14 - Planters
Pb-1 - 36" dia. x 27" high
Pb-13 - 30" dia. x 21" high
- 8 - Ash Receptacles
- 6 - Trash Receptacles
- 8 - 2'-0" x 8'-0" Movable wood benches

SUPPLIED & INSTALLED BY GENERAL CONTRACTOR

- 4 - 5'-0" x 5'-0" Tree grates (24" dia. center hole)
(4 light wells w/grating)
2-light wells
1-electrical outlet well
1-watering well
- 1 - Information booth

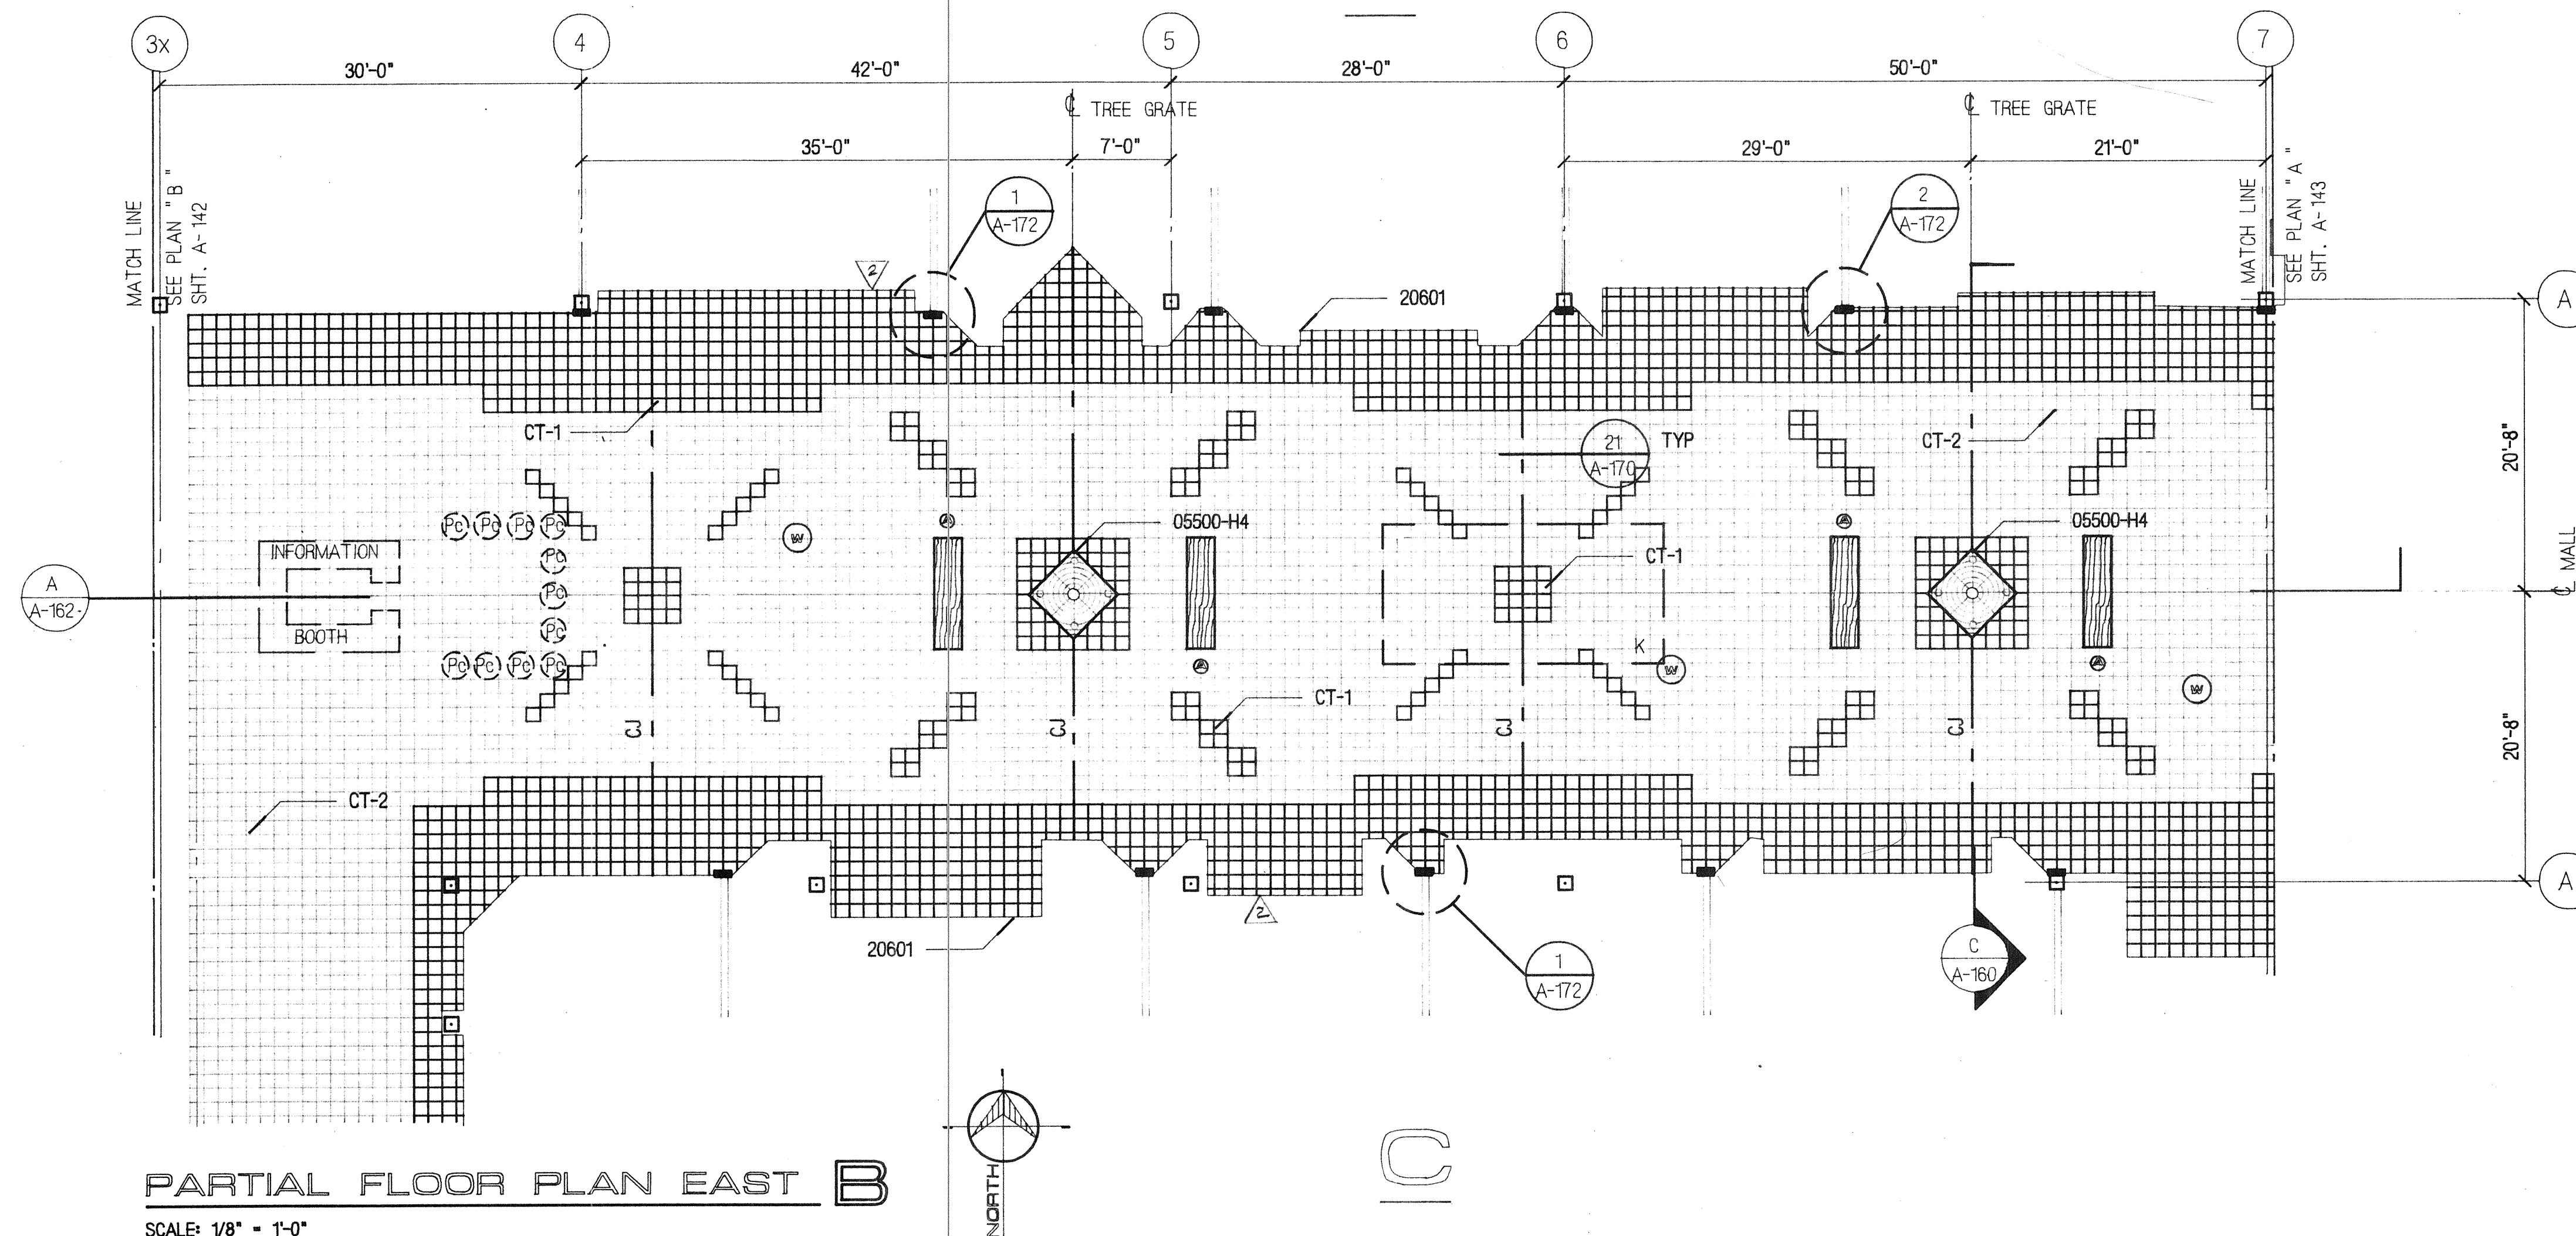

PARTIAL FLOOR PLAN EAST
SCALE: 1/8" = 1'-0"

KEY NOTES

KEYNOTE SYSTEM ON DRAWINGS

A keynoting system is used on the architectural drawings for material references and notes. Refer to the keynote legend on the drawing for the information which relates to each keynote on that respective drawing.

Each keynote consists of a 5-digit number followed by a period and a letter or number suffix. The 5-digit number relates to the specification section which generally covers the item that is referenced and the suffix identifies the specific reference notation used on the drawings. The suffix does not relate to any corresponding reference letter in the specifications.

THE ORGANIZATION OF THE KEYNOTING SYSTEM ON THE DRAWINGS, WITH THE KEYNOTE REFERENCE NUMBERS RELATED TO THE SPECIFICATIONS SECTIONS NUMBERING SYSTEM, SHALL NOT CONTROL THE GENERAL CONTRACTOR IN DIVIDING THE WORK AMONG ITS SUBCONTRACTORS OR IN ESTABLISHING THE EXTENT OF WORK TO BE PERFORMED BY ANY ONE TRADE.

REVISIONS

- 1) RELOCATED ASH RECEPTACLES
- 2) REV. TREE GRATES
- 3) ADDED TRASH RECEPTACLES
- 4) BULLETIN # 5
- 5) 6-1-80

DIVISION 5 - METALS


05500-14 Tree grates and frames

DIVISION 9 - FINISHES

09300-81 Porcelain tile with setting bed on, Elastic isolation membrane.

GENERAL NOTES

20601 Tenant lease line.


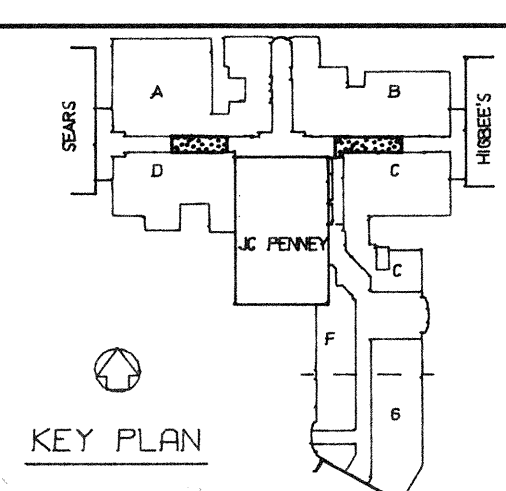


MIDWAY MALL RENOVATION
BY: BLYRA, CHIO
ARCHITECTS - ENGINEERS
25425 CENTER RIDGE ROAD
CLEVELAND, OHIO 44130-4222
(216) 871-1400

PARTIAL FLOOR PLAN WEST/EAST

JACOBS, VISCONSI & JACOBS CO.
25425 CENTER RIDGE ROAD
CLEVELAND, OHIO 44130-4222
(216) 871-1400

DRAWN BY: D. STAHLBERG
SCALE: 1/8" = 1'-0"
REVISOR: J. P. PERRY
CAD FILENAME: pr.mw/dm.mw/dr.141
DRAWING NUMBER: A-141

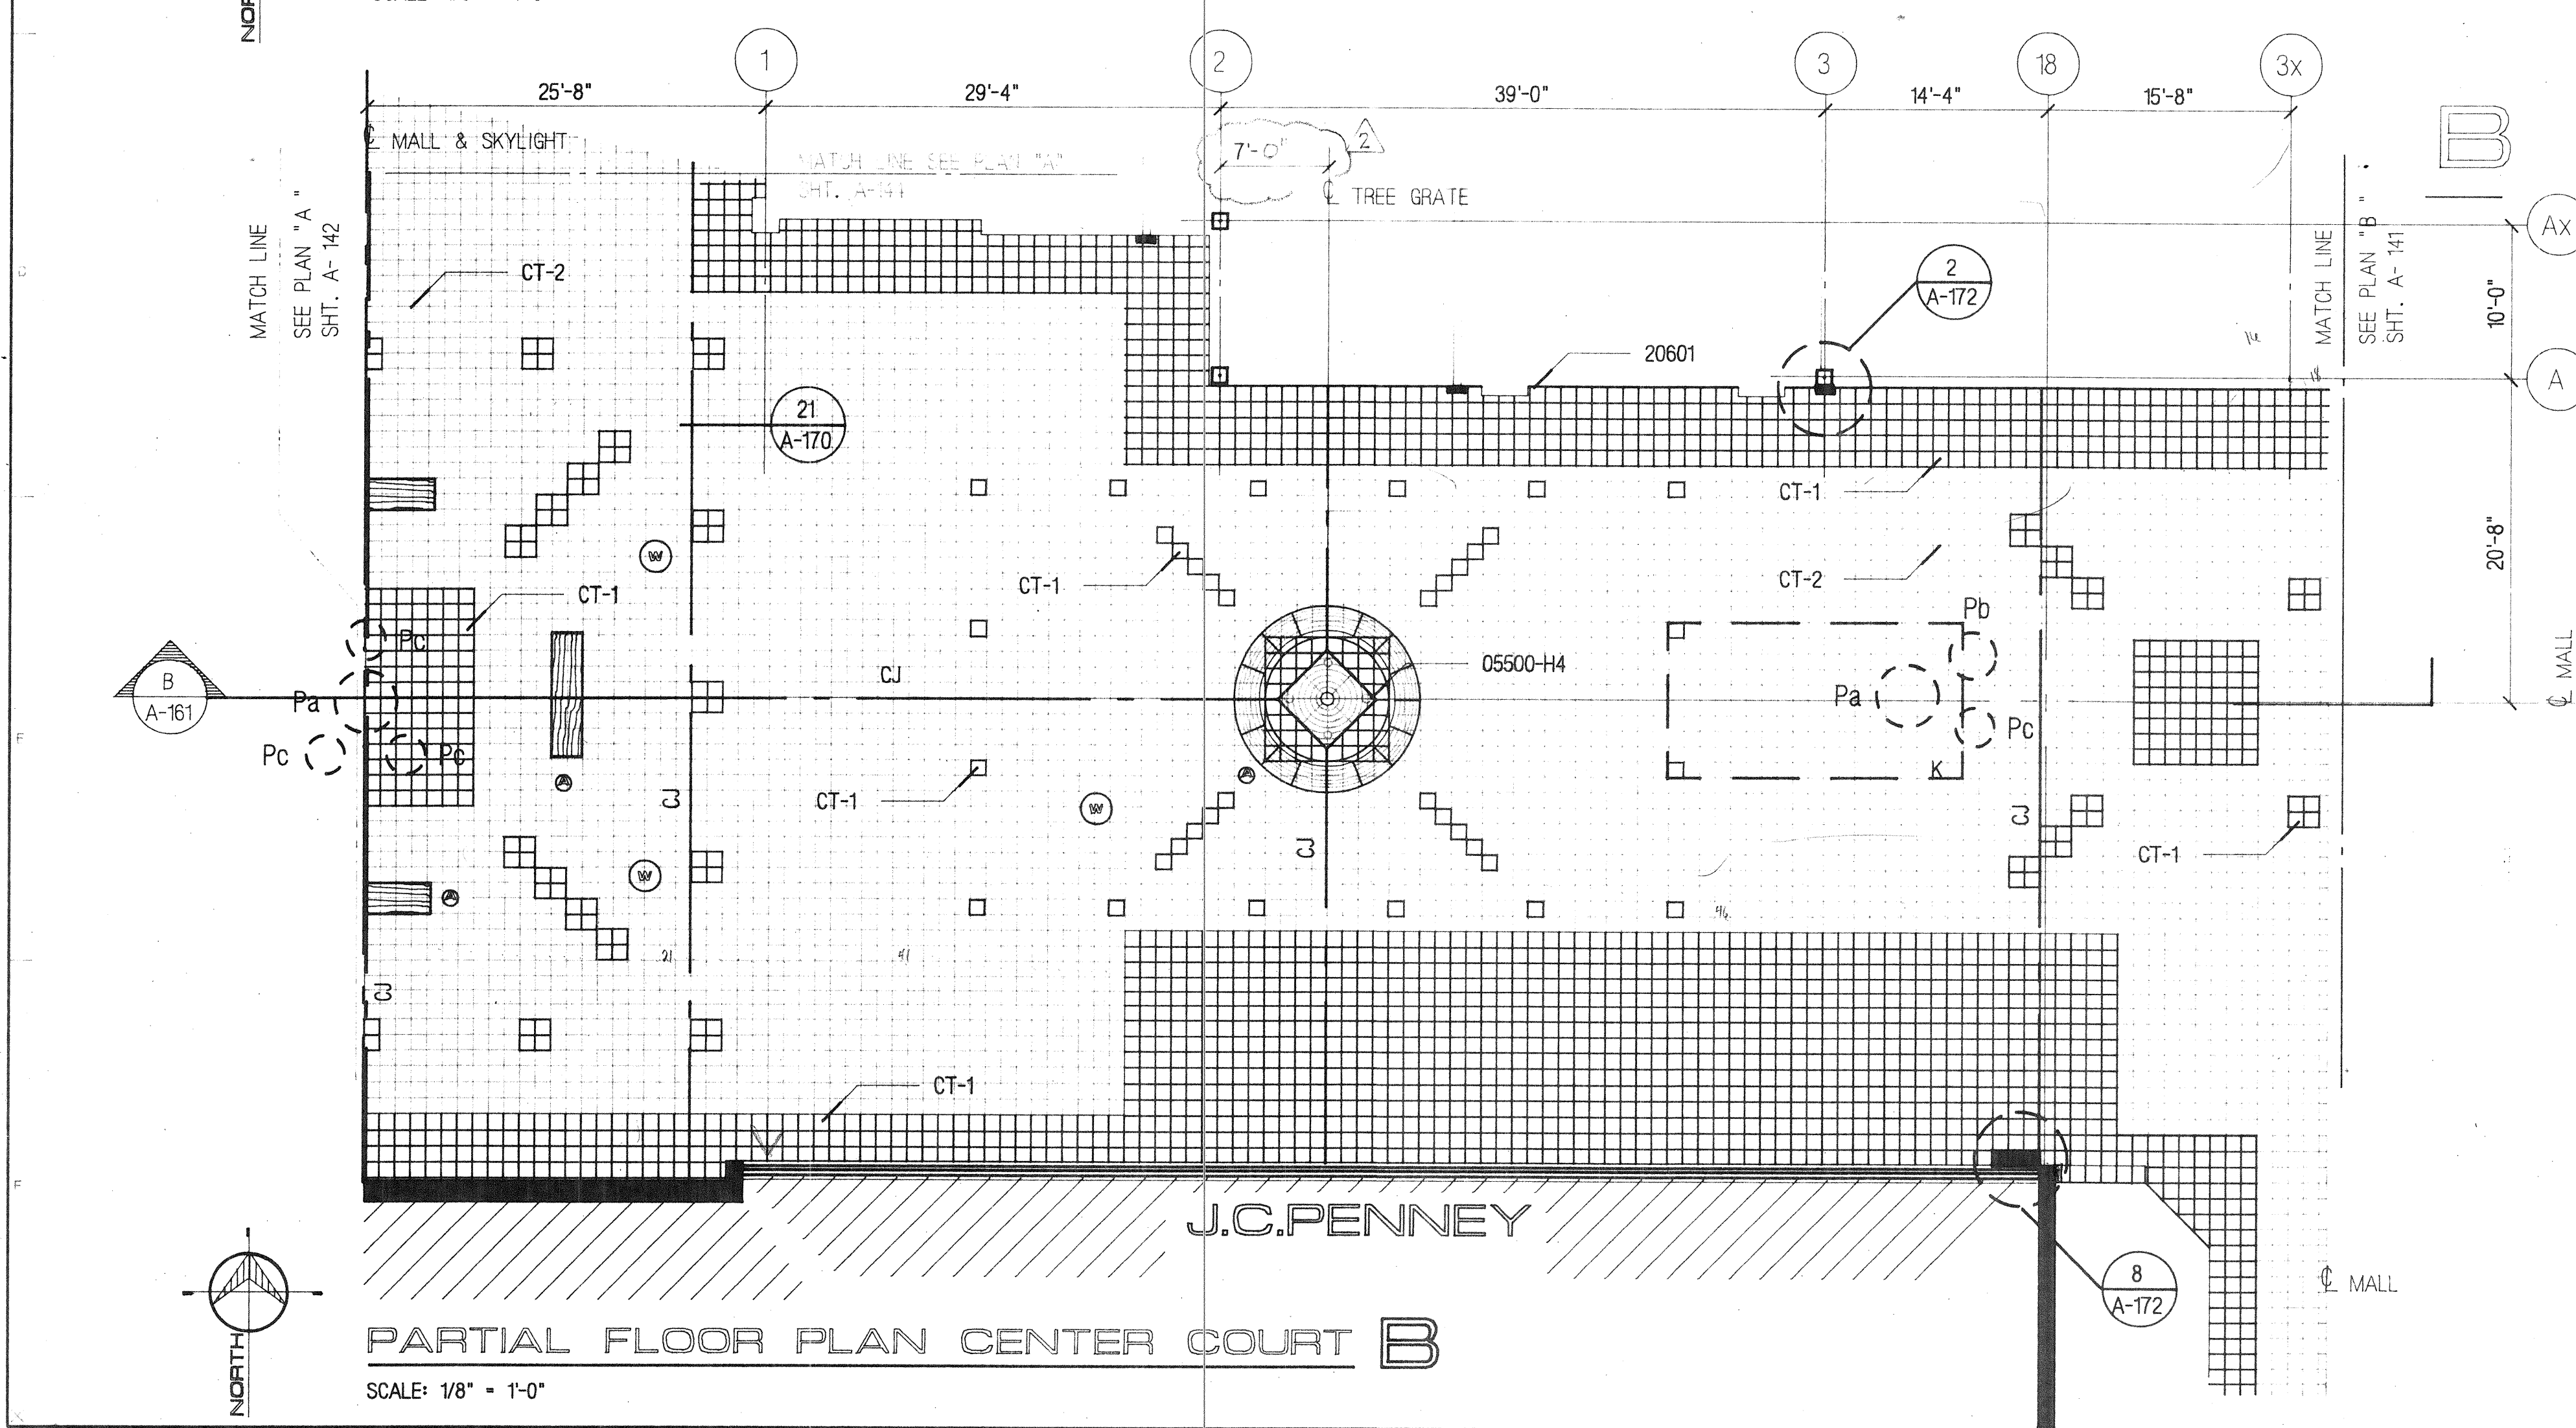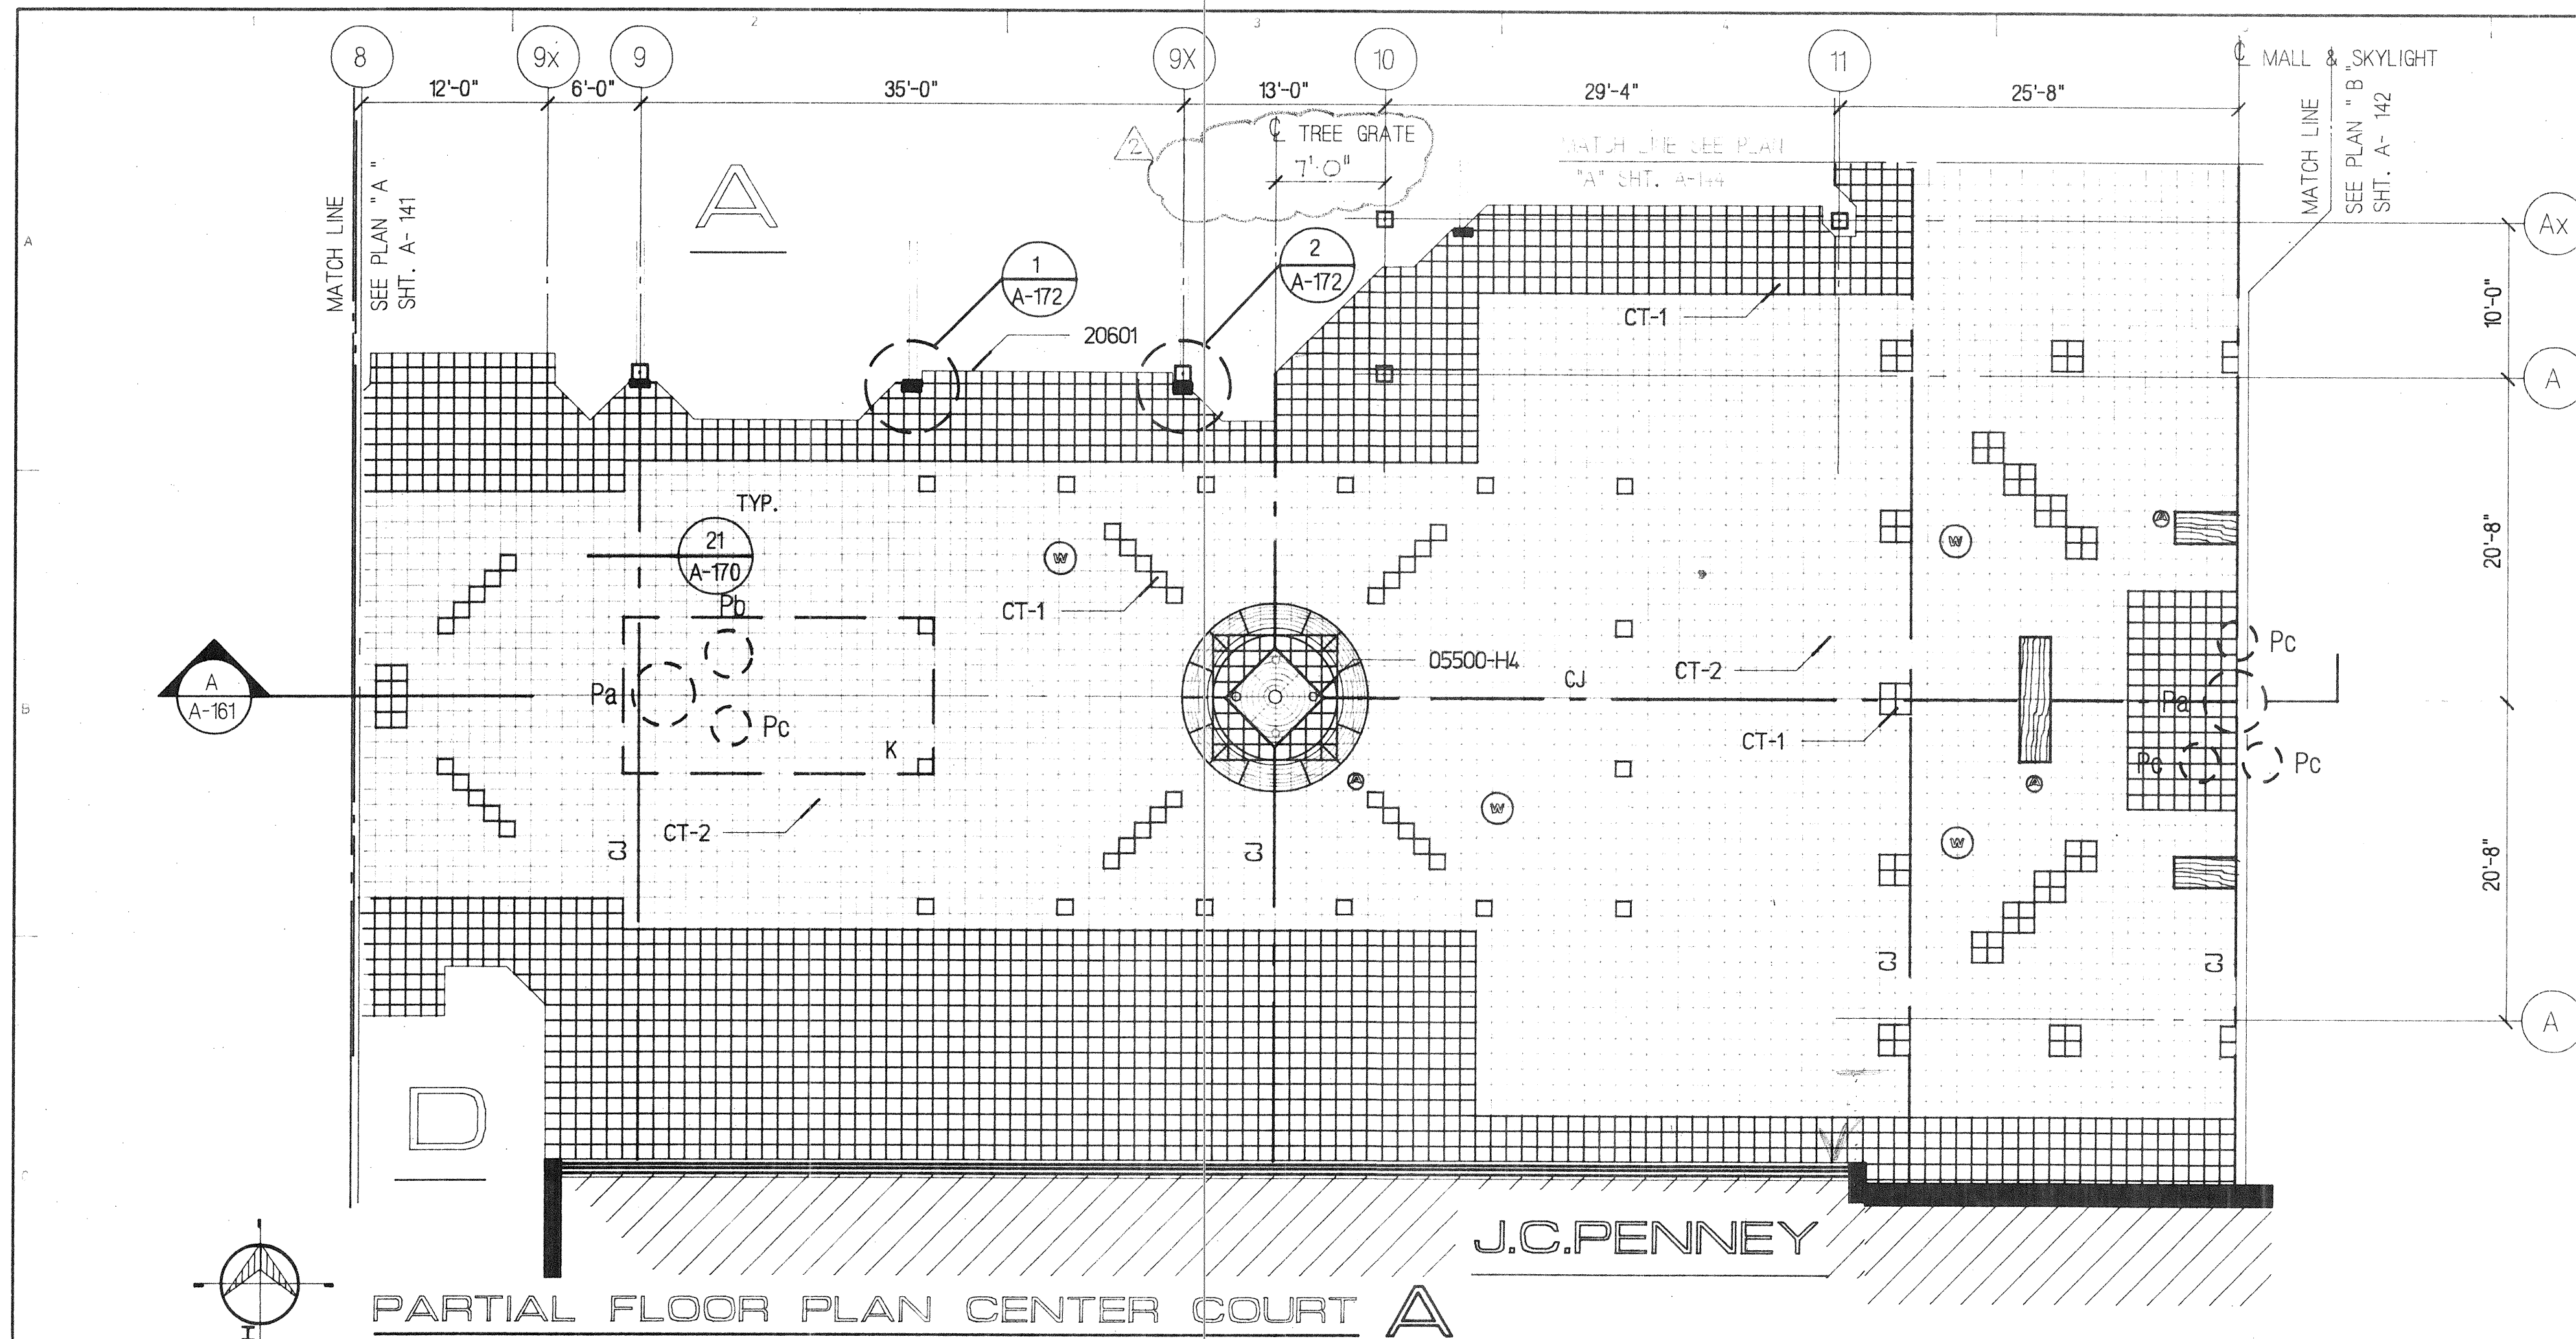

SUPPLIED BY OWNER/INSTALLED BY GENERAL CONTRACTOR

- 1 - Planters
Pa 3 - 48" dia. x 27" high
Pb 2 - 36" dia. x 27" high
Pc 5 - 30" dia. x 21" high
- 2 - Ash Receptacles 18" dia. x 24" high
- 3 - Trash Receptacles 27" dia. x 36" high
- 4 - 2'-0" x 8'-0" Movable wood benches
- 2 - 6'-0" Full circle wood benches

SUPPLIED & INSTALLED BY GENERAL CONTRACTOR

- 2 - 5'-0" x 5'-0" Tree grates (24" dia. center hole)
(4 light wells w/grating)
2-light wells
1-electrical outlet well
1-watering well

KEY NOTES

KEYNOTE SYSTEM ON DRAWINGS

A keynoting system is used on the architectural drawings for material references and notes. Refer to the keynote legend on the drawing for the information which relates to each keynote on that respective drawing.

Each keynote consists of a 5-digit number followed by a period and a letter or letter/number suffix. The 5-digit number relates to the specification section which generally covers the item that is referenced and the suffix identifies the specific reference notation used on the drawings. The suffix does not relate to any corresponding reference letter in the specifications.

THE ORGANIZATION OF THE KEYNOTE SYSTEM ON THE DRAWINGS, WITH THE KEYNOTE REFERENCE NUMBERS RELATED TO THE SPECIFICATIONS SECTIONS NUMBERING SYSTEM, SHALL NOT BE CONTROLLED BY THE GENERAL CONTRACTOR IN DIVIDING THE WORK AMONG ITS SUBCONTRACTORS OR IN ESTABLISHING THE EXTENT OF WORK TO BE PERFORMED BY ANY ONE TRADE.

DIVISION 5 - METALS

05500-H4 Tree grates and frames

DIVISION 9 - FINISHES

09500-B1 Porcelain tile with setting bed on, Elastomeric isolation membrane.

REVISIONS

1. REVISION 12-1-92
2. REVISION 12-1-92

MIDWAY MALL RENOVATION
E.Y.P.A. O-H
CENTER RIDGE DESIGN SERVICES INC. P.A.
ARCHITECTS - ENGINEERS
2405 CENTER RIDGE ROAD
CLEVELAND, OH 44122
(216) 876-6000


FLOOR PLAN CENTER COURT

JACOBS, VISCONSI & JACOBS CO.


2405 CENTER RIDGE ROAD
CLEVELAND, OH 44122
(216) 876-6000

GENERAL NOTES


20601 Tenant lease line.

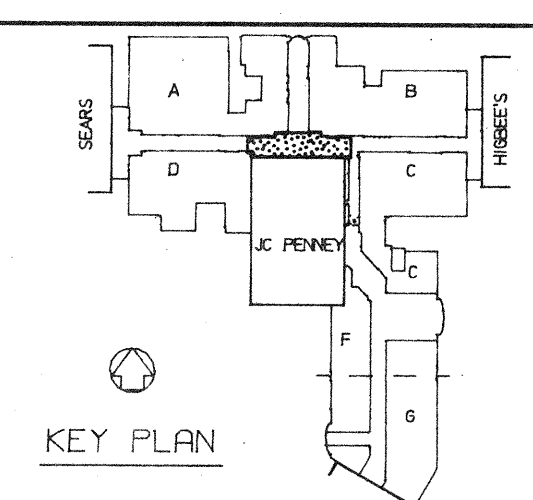

DRAWN BY: D. STAHLBERG
SCALE: 1/8" = 1'-0"
REVISOR: J. A.
CAD FILENAME: pr.mw/db.mwr/dr.142
DRAWING NUMBER: A-142

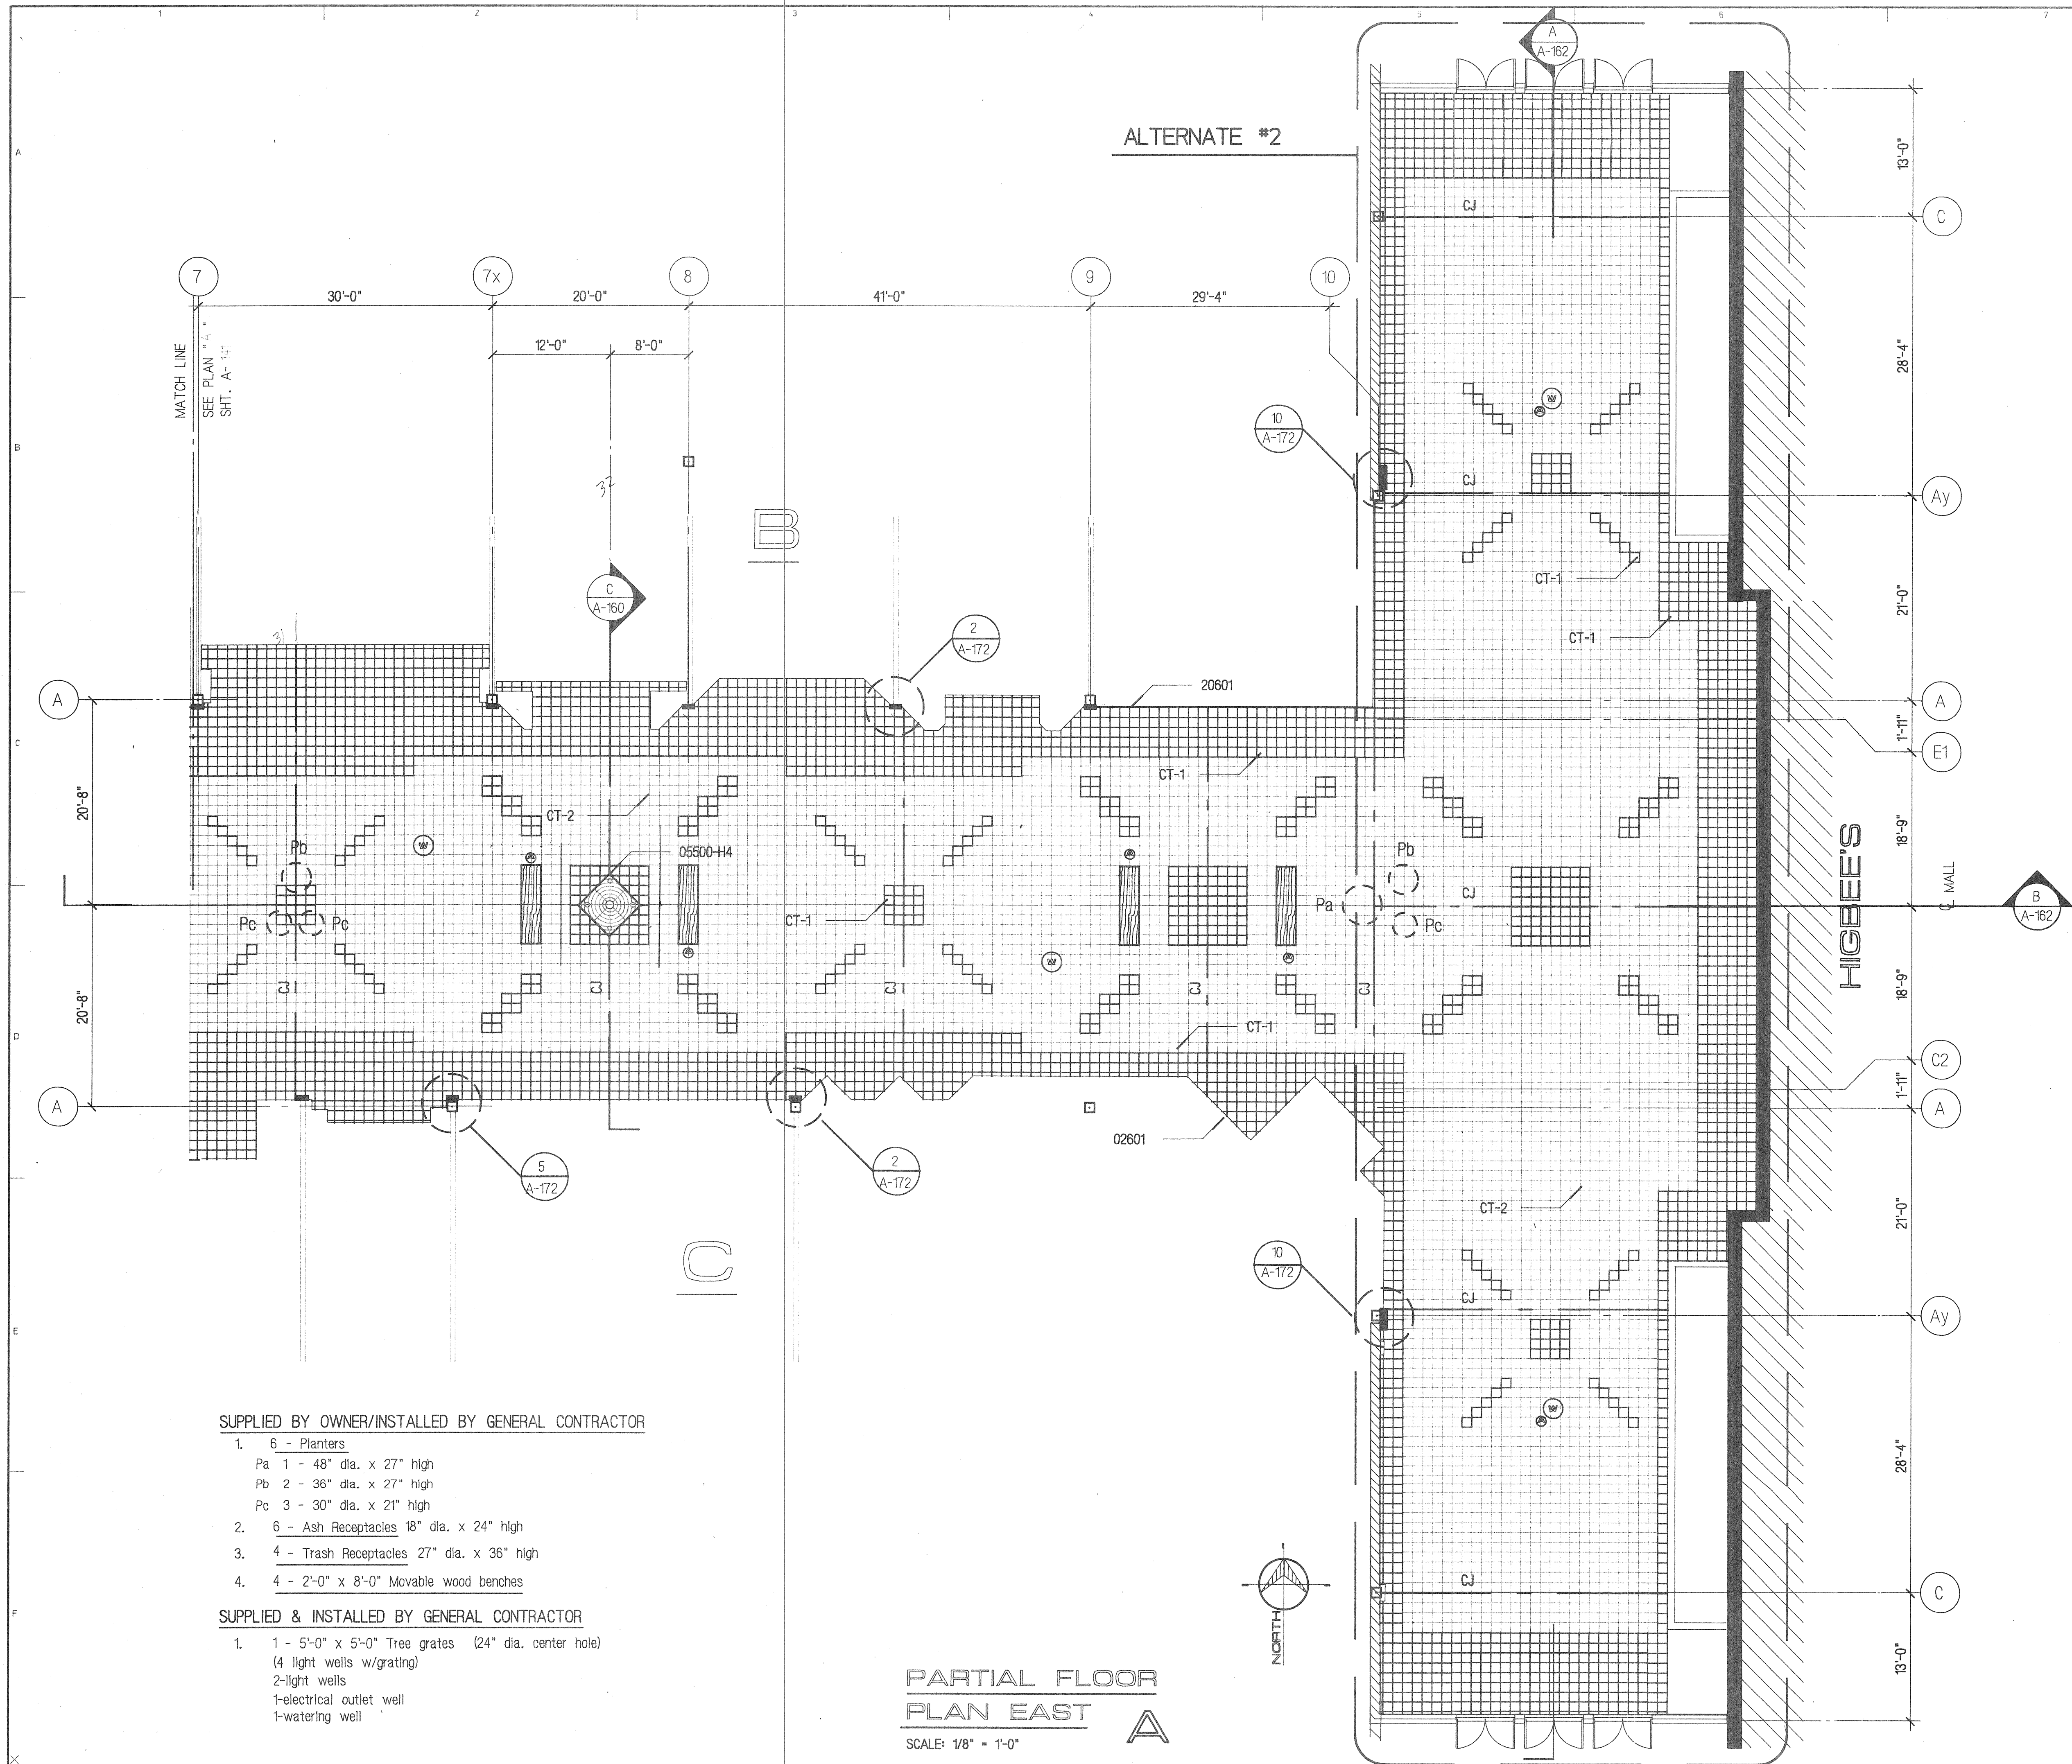


KEY NOTES		REVISIONS	
KEYNOTE SYSTEM ON DRAWINGS A keynoting system is used on the architectural drawings for material references and notes. Refer to the keynotes legend on the drawing for the information which relates to each keynote on that respective drawing. Each keynote consists of a 5-digit number followed by a period and a letter or letter/number suffix. The 5-digit number relates to the specification section which generally covers the item that is referenced and the suffix identifies the specific reference notation used on the drawings. The suffix does not relate to any corresponding reference letter in the specifications. THE ORGANIZATION OF THE KEYNOTING SYSTEM ON THE DRAWINGS, WITH THE KEYNOTE REFERENCE NUMBERS RELATED TO THE SPECIFICATIONS SECTIONS NUMBERING SYSTEM, SHALL NOT CONTROL THE GENERAL CONTRACTOR IN DIVIDING THE WORK AMONG ITS SUBCONTRACTORS OR IN ESTABLISHING THE EXTENT OF WORK TO BE PERFORMED BY ANY ONE TRADE.		1. OMIT FLOOR TILE CT-5 (EN & S) PLANTER 2. RELOCATED ASH URNS 3. ADJUSTED THROUGH RISER 4. REV. TREE GRATES 5. SUPPLY MOVABLE PLANTERS 6. APPROVED GEN. NOTES 2-2-90	
DIVISION 5 - METALS 05500-11 Tree grates and frames			
DIVISION 9 - FINISHES 09500-01 Porcelain tile with setting bed on, Elastomeric Isolation membrane.			
GENERAL NOTES 20601 Tenant lease line.		MIDWAY MALL RENOVATION ELYRIA, OHIO CENTER RIDGE DESIGN SERVICES INC. P.A. ARCHITECTS - ENGINEERS 2505 CENTER RIDGE ROAD CLEVELAND, OHIO 44115-4122 TEL: 877-4400	
PARTIAL FLOOR PLAN EAST		JACOBS, VISCONSI & JACOBS CO. 2505 CENTER RIDGE ROAD CLEVELAND, OHIO 44115-4122 TEL: 877-4400	
KEY PLAN		DRAWN BY: D. STAHLBERG DATE: 11-17-89 SCALE: 1/8" = 1'-0" JOB NUMBER: 137.94 REVISED BY: DATE: 2-2-90 CAD FILENAME: pr.mwl/db.mwl/153 DRAWING NUMBER: A-143	

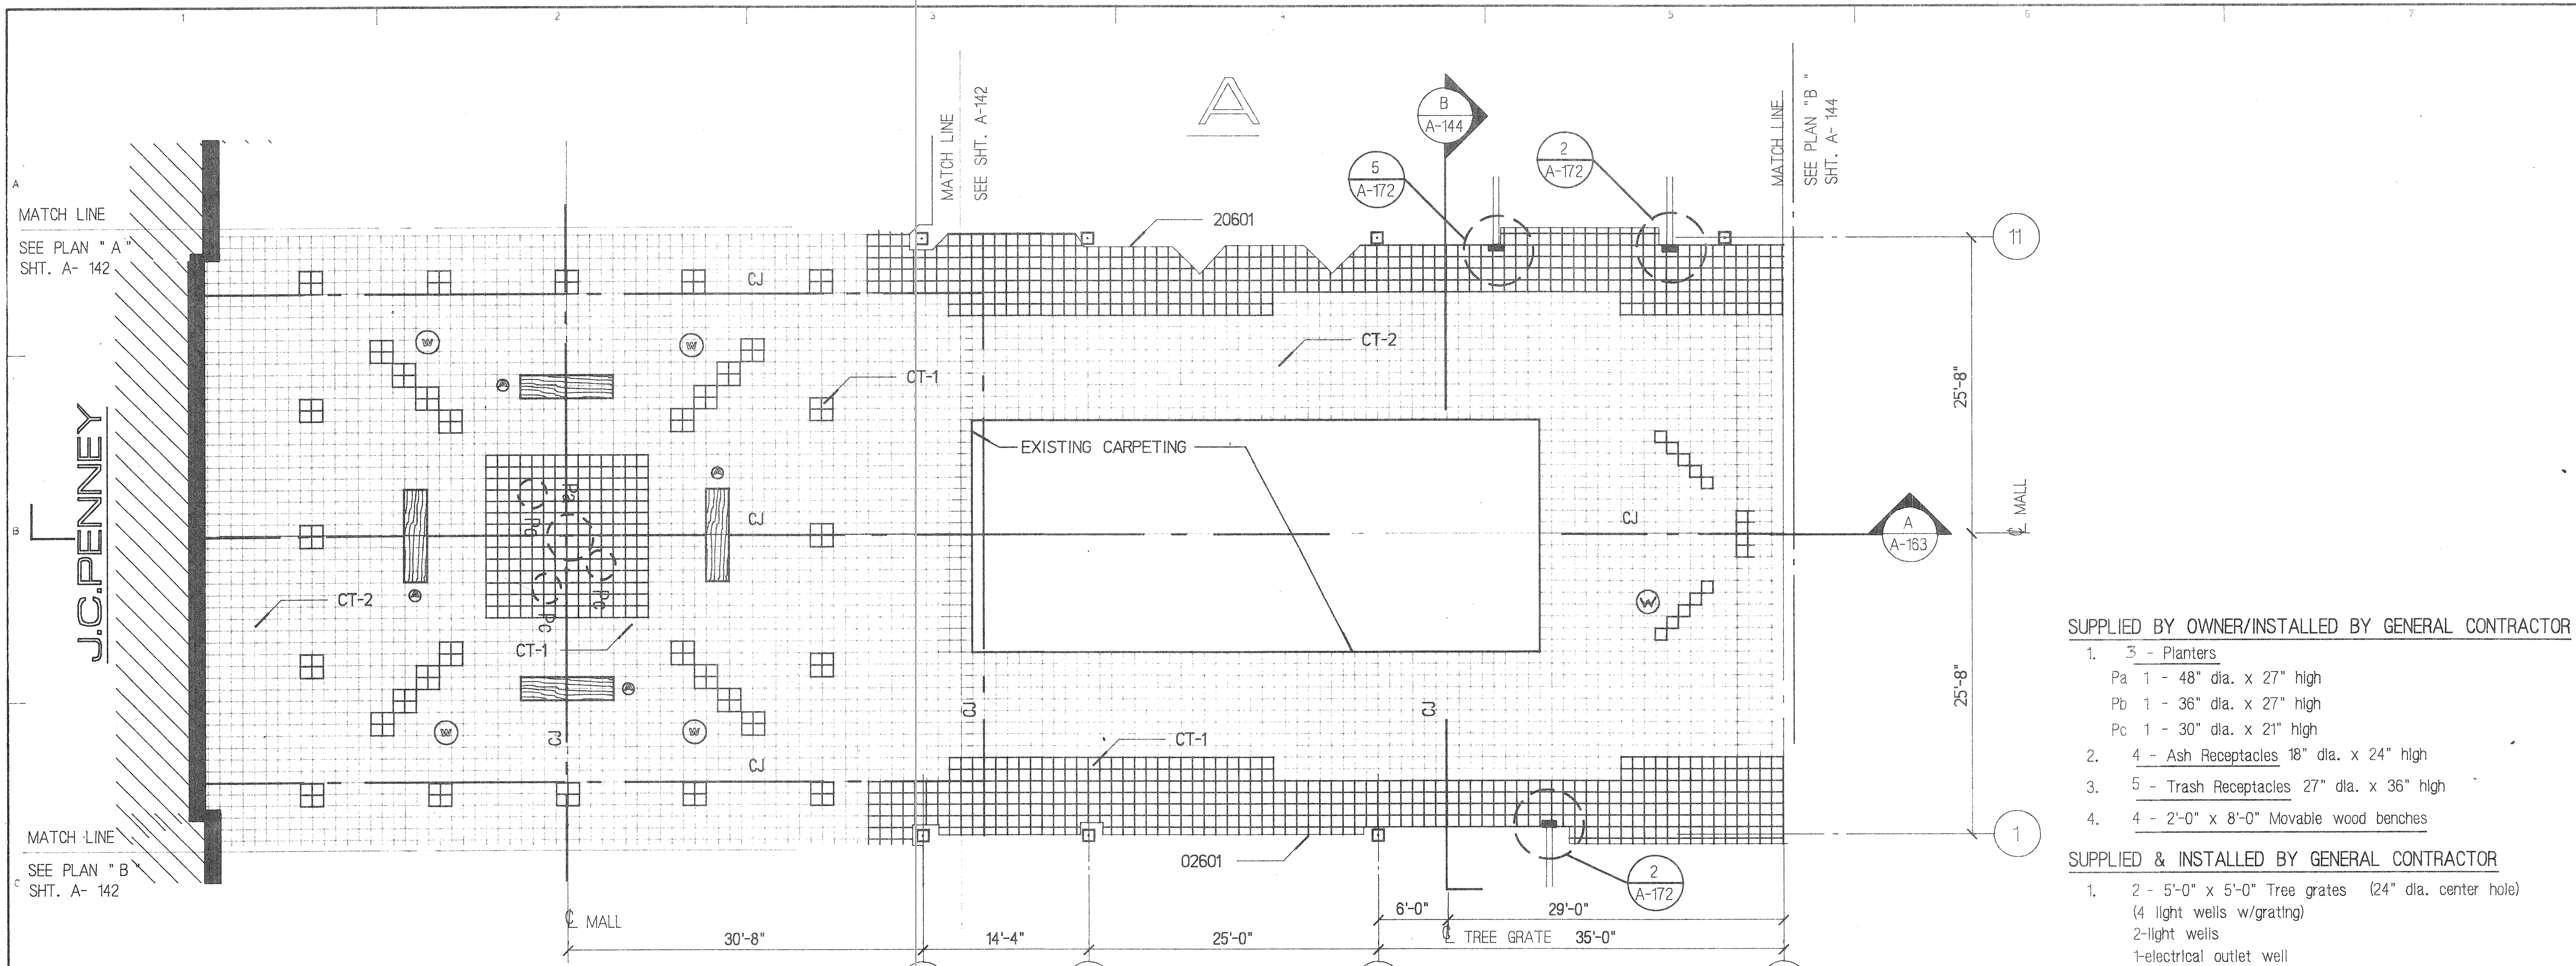

PARTIAL FLOOR PLAN NORTH

SCALE: 1/8" = 1'-0"

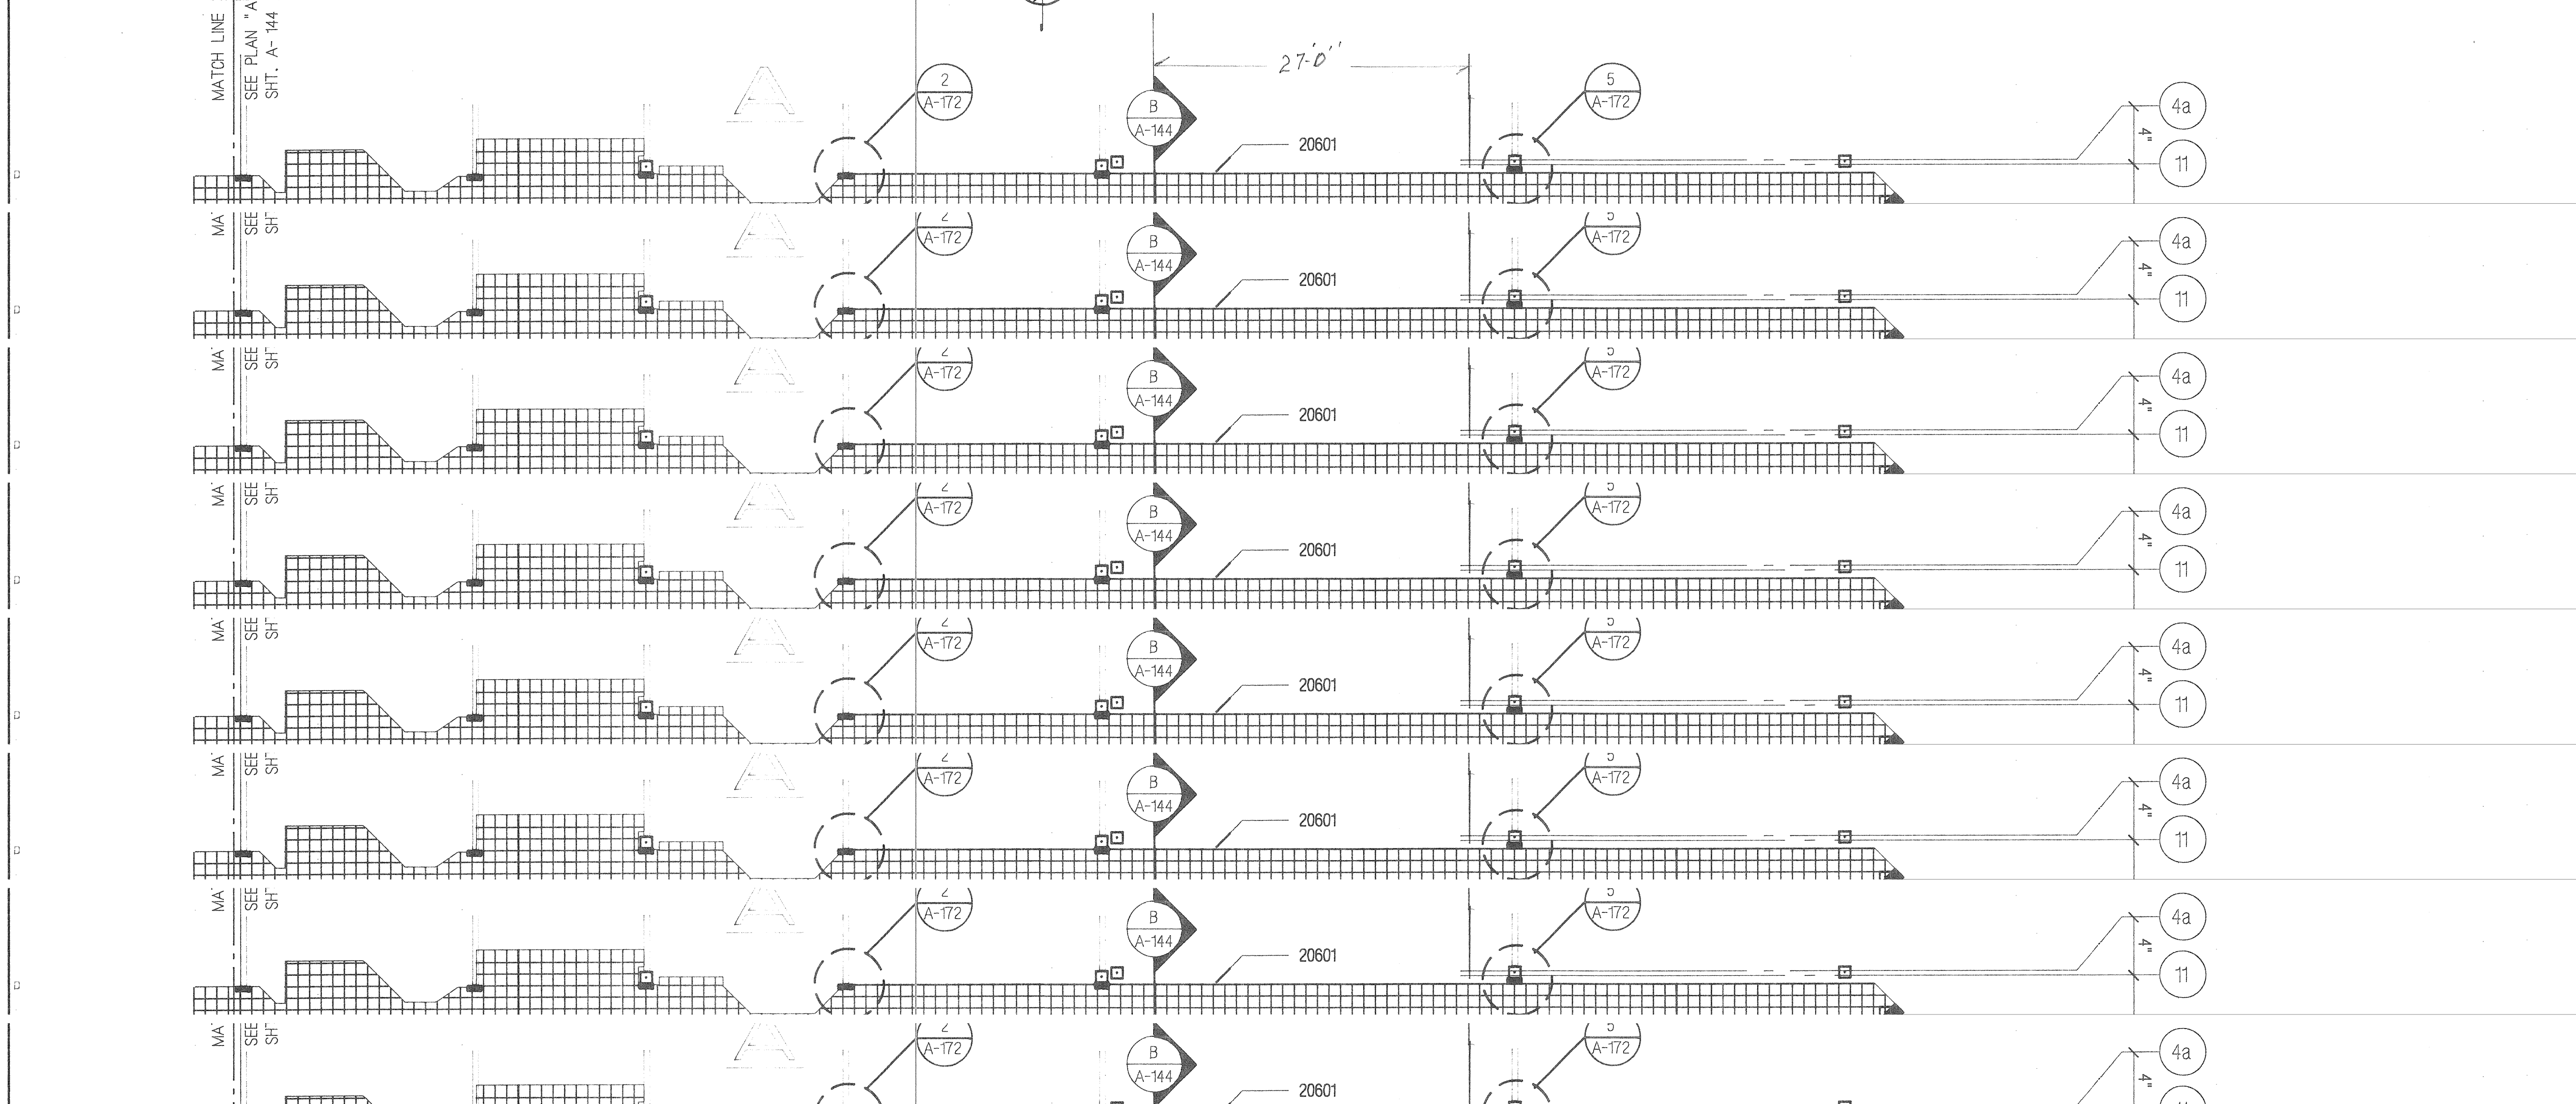

SUPPLIED BY OWNER/INSTALLED BY GENERAL CONTRACTOR

- 3 - Planters
 - Pa 1 - 48" dia. x 27" high
 - Pb 1 - 36" dia. x 27" high
 - Pc 1 - 30" dia. x 21" high
- 4 - Ash Receptacles 18" dia. x 24" high
- 5 - Trash Receptacles 27" dia. x 36" high
- 4 - 2'-0" x 8'-0" Movable wood benches

SUPPLIED & INSTALLED BY GENERAL CONTRACTOR

- 2 - 5'-0" x 5'-0" Tree grates (24" dia. center hole)
 - (4 light wells w/grating)
 - 2-light wells
 - 1-electrical outlet well
 - 1-watering well

KEY NOTES

KEYNOTE SYSTEM ON DRAWINGS
A keynoting system is used on the architectural drawings for material references and notes. Refer to the keynote legend on the drawing for the information which relates to each keynote on that respective drawing.
Each keynote consists of a 5-digit number followed by a period and a letter or letter/number suffix. The 5-digit number relates to the specification section which generally covers the item that is referenced and the suffix identifies the specific reference notation used on the drawings. The suffix does not relate to any corresponding reference letter in the specifications.
THE ORGANIZATION OF THE KEYNOTING SYSTEM ON THE DRAWINGS, WITH THE KEYNOTE REFERENCE NUMBERS RELATED TO THE SPECIFICATIONS SECTIONS NUMBERING SYSTEM, SHALL NOT CONTROL THE GENERAL CONTRACTOR IN DIVIDING THE WORK AMONG ITS SUBCONTRACTORS OR IN ESTABLISHING THE EXTENT OF WORK TO BE PERFORMED BY ANY ONE TRADE.

REVISIONS

1. OMIT FLS. TILE CT 2 & 3
2. INDICATE ASH GRATE
3. ASH TRASH RECEPT
4. REV. TRASH GRATES
5. SHARED MANHOLE TUNNELS
6. SHARED GEN. NOTES
7. 2-2-90

DIVISION 5 - METALS

05500-14 Tree grates and frames

DIVISION 9 - FINISHES

09300-01 Porcelain tile with setting bed on, Elastomeric isolation membrane.

MIDWAY MALL RENOVATION
EYRA, OHO
CENTER RIDGE DESIGN SERVICES INC. P.A.
ARCHITECTS - ENGINEERS
2545 CENTER RIDGE ROAD
CLEVELAND, OHIO 44122
208 874-0000

PLAN TH

PLAN TH

PLAN TH


PLAN TH

PLAN TH


PLAN TH

PLAN TH

PLAN TH

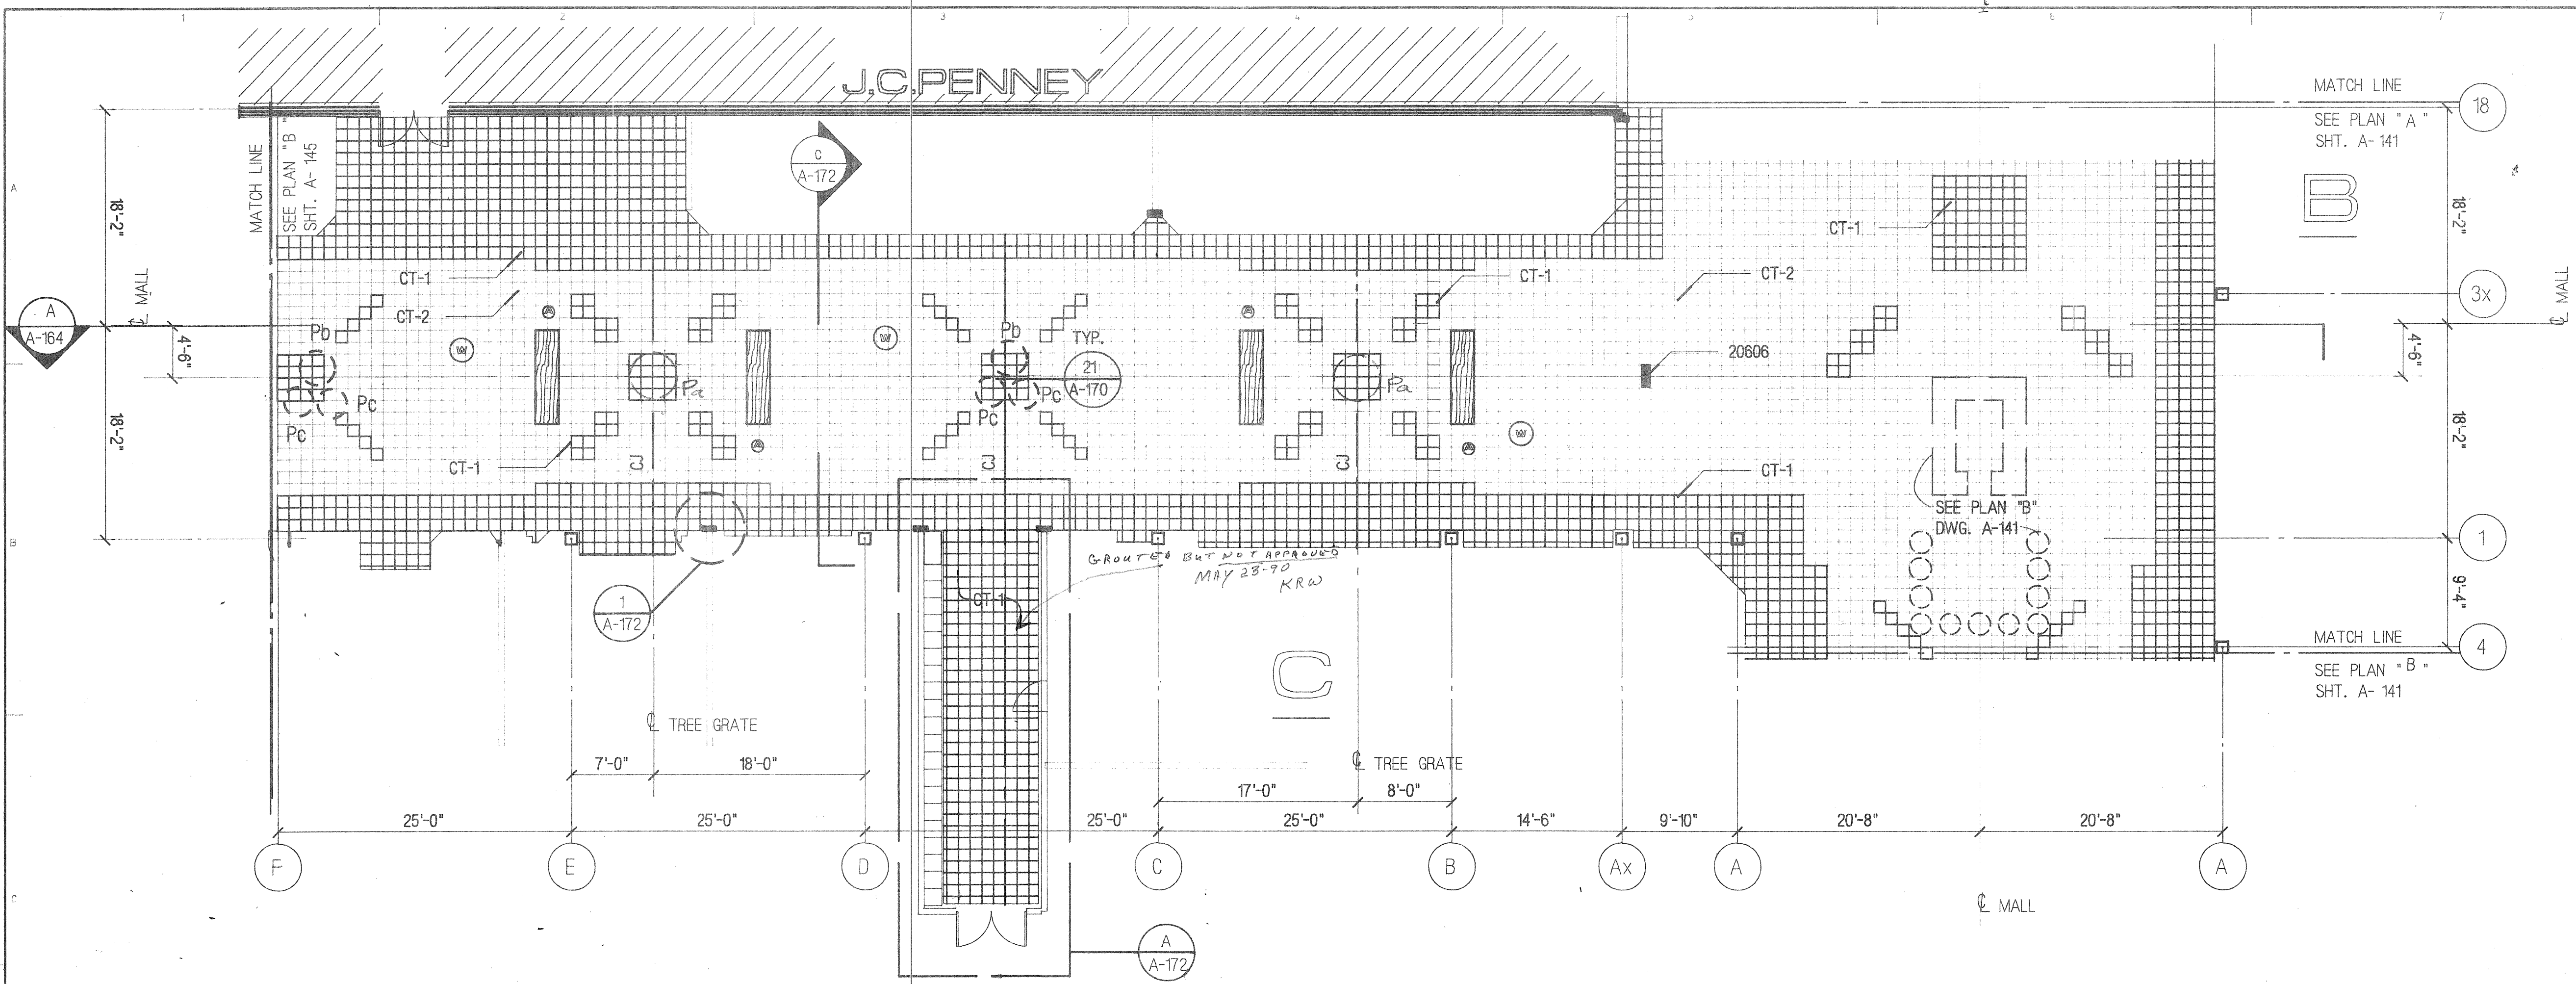

PARTIAL FLOOR PLAN SOUTH A
SCALE: 1/8" = 1'-0"

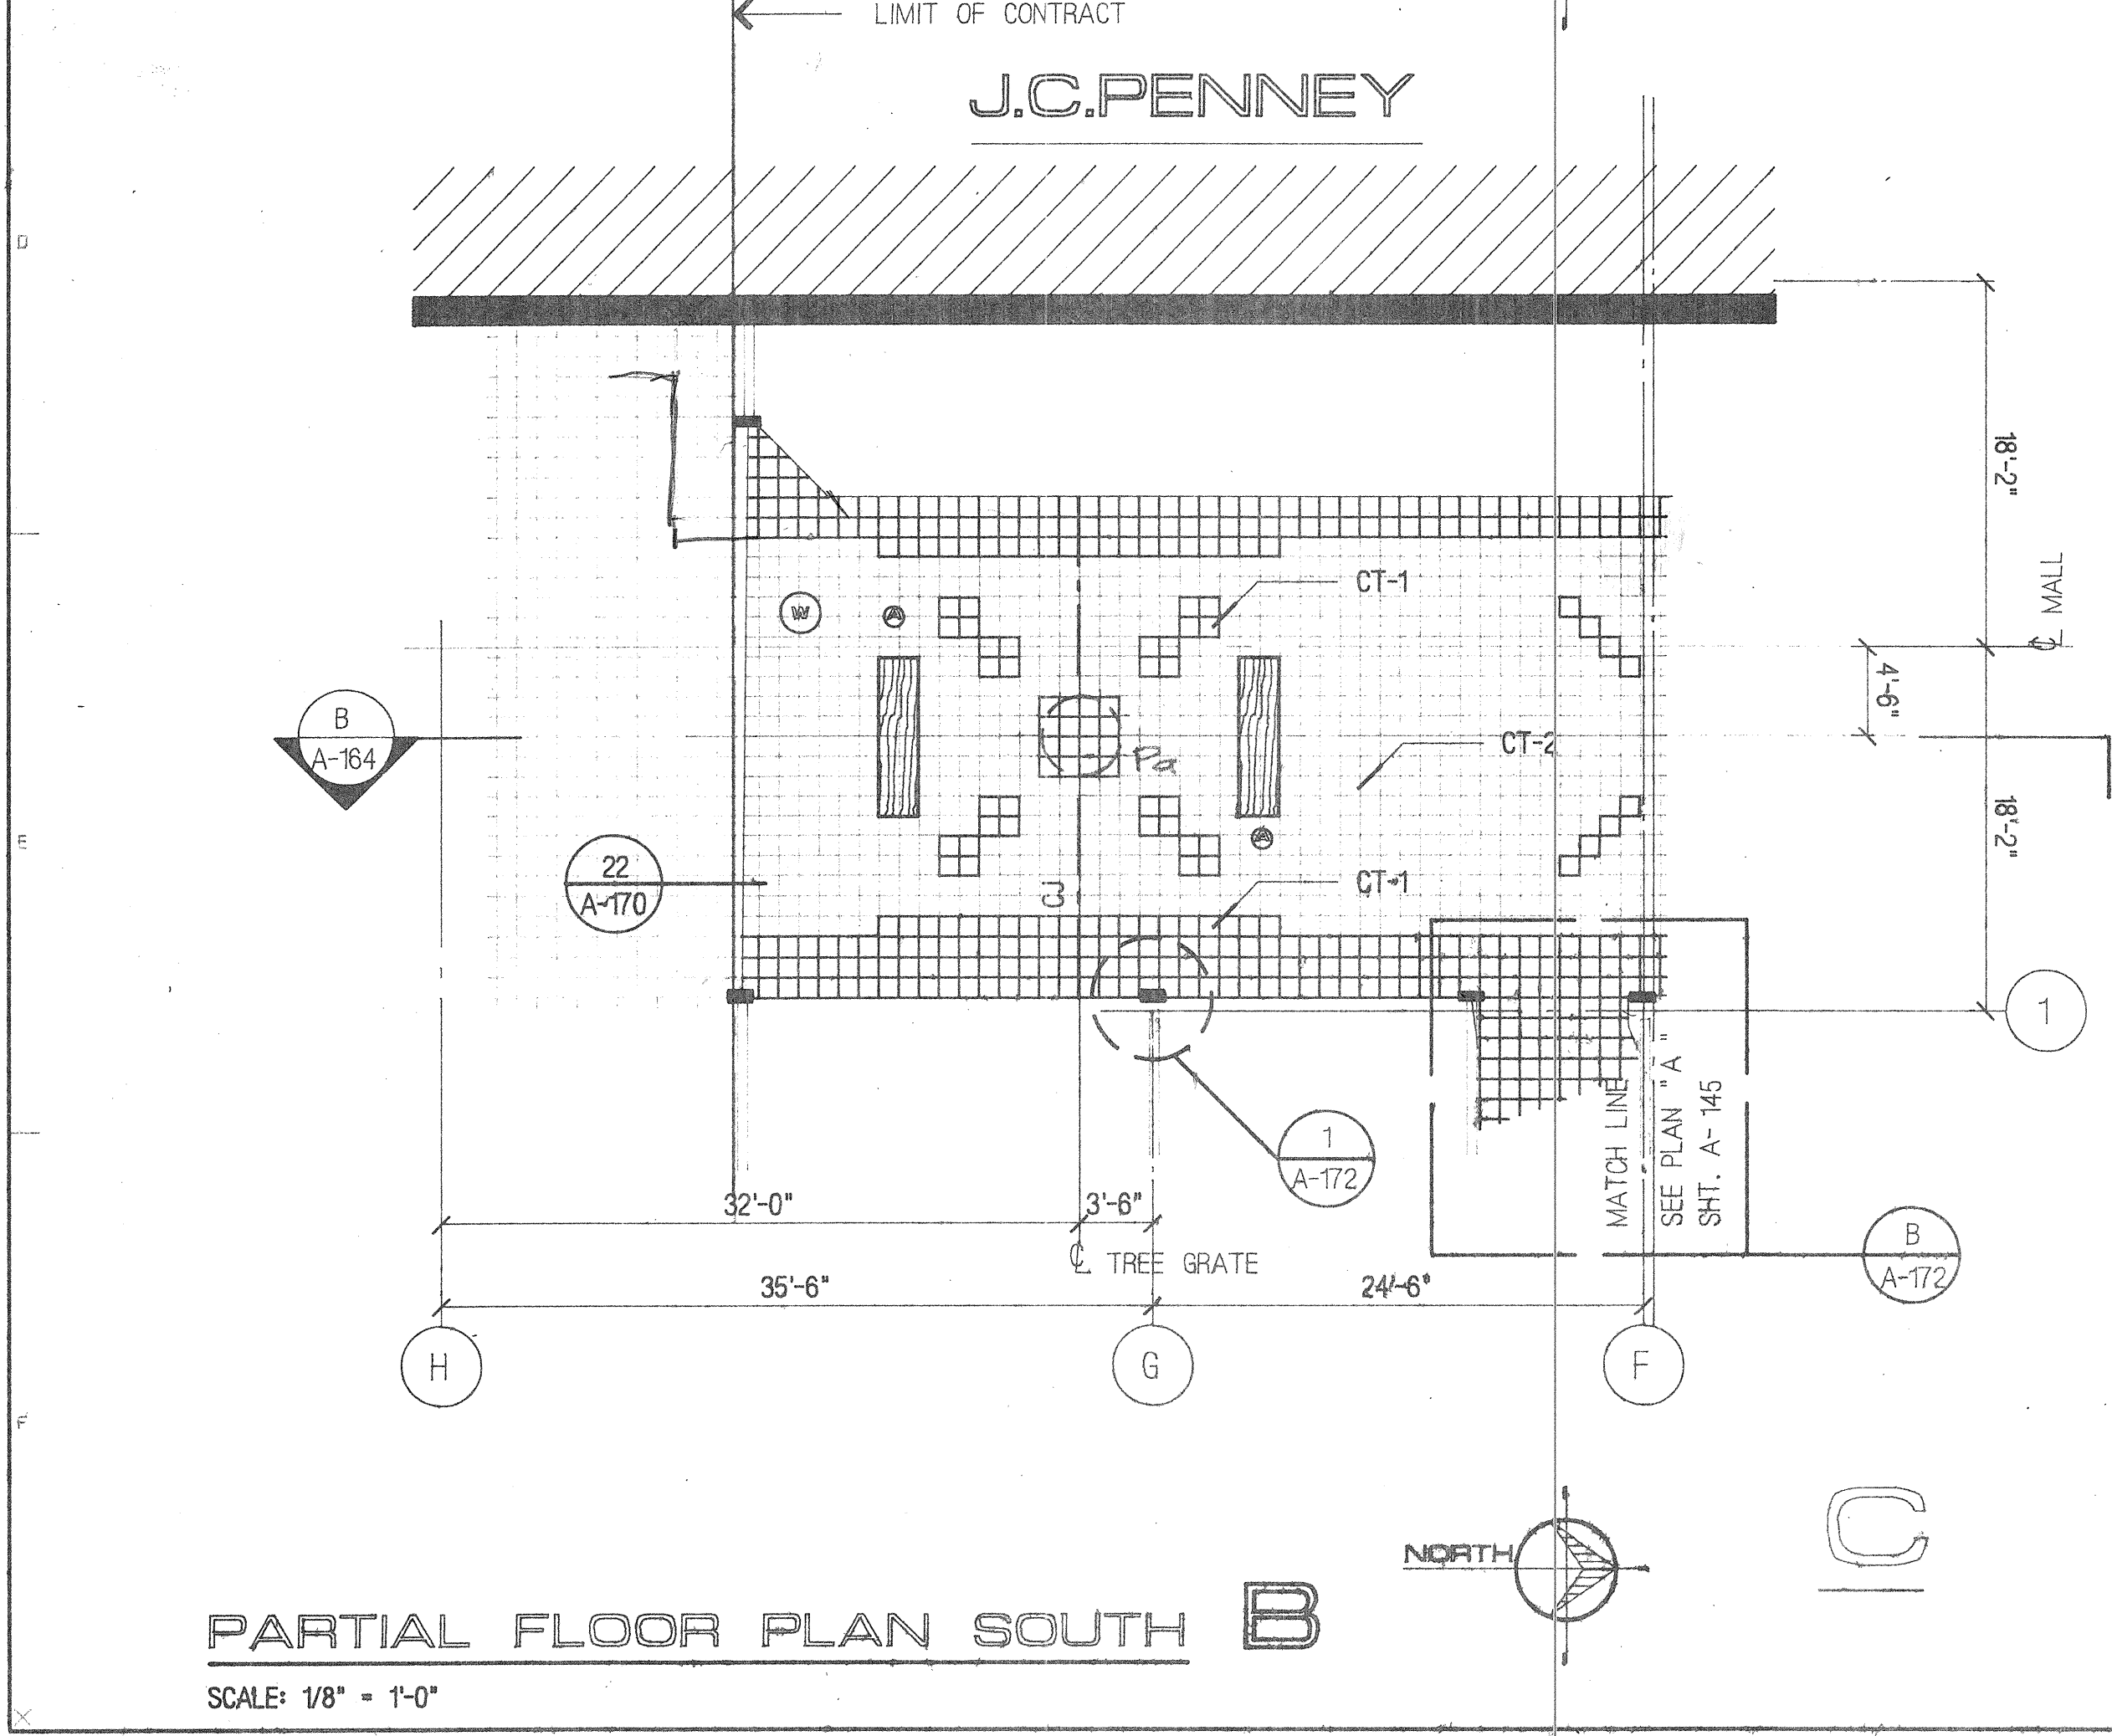

PARTIAL FLOOR PLAN SOUTH B
SCALE: 1/8" = 1'-0"

SUPPLIED BY OWNER/INSTALLED BY GENERAL CONTRACTOR

- 9 - Planters
Pa 3 - 48" dia. x 27" high
Pb 2 - 36" dia. x 27" high
Pc 4 - 30" dia. x 21" high
- 6 - Ash Receptacles 18" dia. x 24" high
- 4 - Trash Receptacles 27" dia. x 36" high
- 6 - 2'-0" x 8'-0" Movable wood benches

KEY NOTES

KEYNOTE SYSTEM ON DRAWINGS
A keynoting system is used on the architectural drawings for material references and notes. Refer to the keynote legend on the drawing for the information which relates to each keynote on that respective drawing.
Each keynote consists of a 5-digit number followed by a period and a letter or number suffix. The 5-digit number relates to the specification section which generally covers the item that is referenced and the suffix identifies the specific reference notation used on the drawings. The suffix does not relate to any corresponding reference letter in the specifications.
THE ORGANIZATION OF THE KEYNOTING SYSTEM ON THE DRAWINGS, WITH THE KEYNOTE REFERENCE NUMBERS RELATED TO THE SPECIFICATIONS SECTIONS NUMBERING SYSTEM, SHALL NOT CONTROL THE GENERAL CONTRACTOR IN DIVIDING THE WORK AMONG ITS SUBCONTRACTORS OR IN ESTABLISHING THE EXTENT OF WORK TO BE PERFORMED BY ANY ONE TRADE.

REVISIONS

- 1) RELOCATED 9' ASHED ASH
- 2) ASHED TRASH RECEPT
- 3) 21" (2) TRASH GRATES
- 4) ASHED MOVABLE PLANTERS
- 5) ASHED MALL DIRECTORY
- 6) ASHED GEN. NOTES

DIVISION 5 - METALS

05500-14 Tree grates and frames

DIVISION 9 - FINISHES

09300-81 Porcelain tile with setting bed on, Elastomeric isolation membrane.


MIDWAY MALL
RENOVATION
ELYRIA, OHIO
CENTER RIDGE DESIGN SERVICES INC. P.A.
ARCHITECTS - ENGINEERS
2505 CENTER RIDGE ROAD
CLEVELAND, OHIO 44122
DOB 07/1/00

FLOOR PLAN
SOUTH


JACOBS, VISCONSI & JACOBS CO.
2505 CENTER RIDGE ROAD
CLEVELAND, OHIO 44122
DOB 07/1/00

GENERAL NOTES



- 2001 Tenant lease line.
- 2009 Locator map directory (B.O.) installed by general contractor.

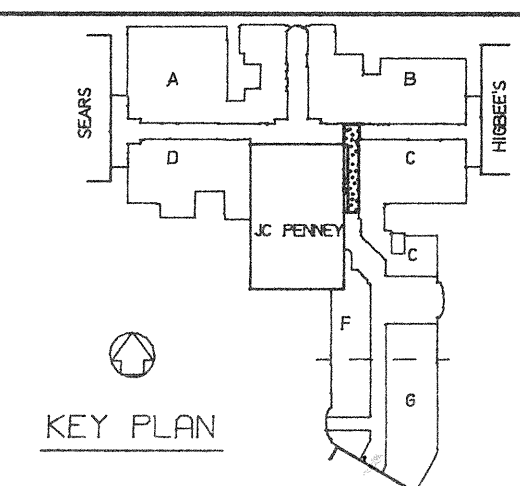


DRAWN BY:	DATE:
SCALE:	JOB NUMBER:
1/8" = 1'-0"	137.94
REVISED BY:	DATE:
2-2-90	
CAD FILENAME:	db.mwr
DRAWING NUMBER:	
A-145	

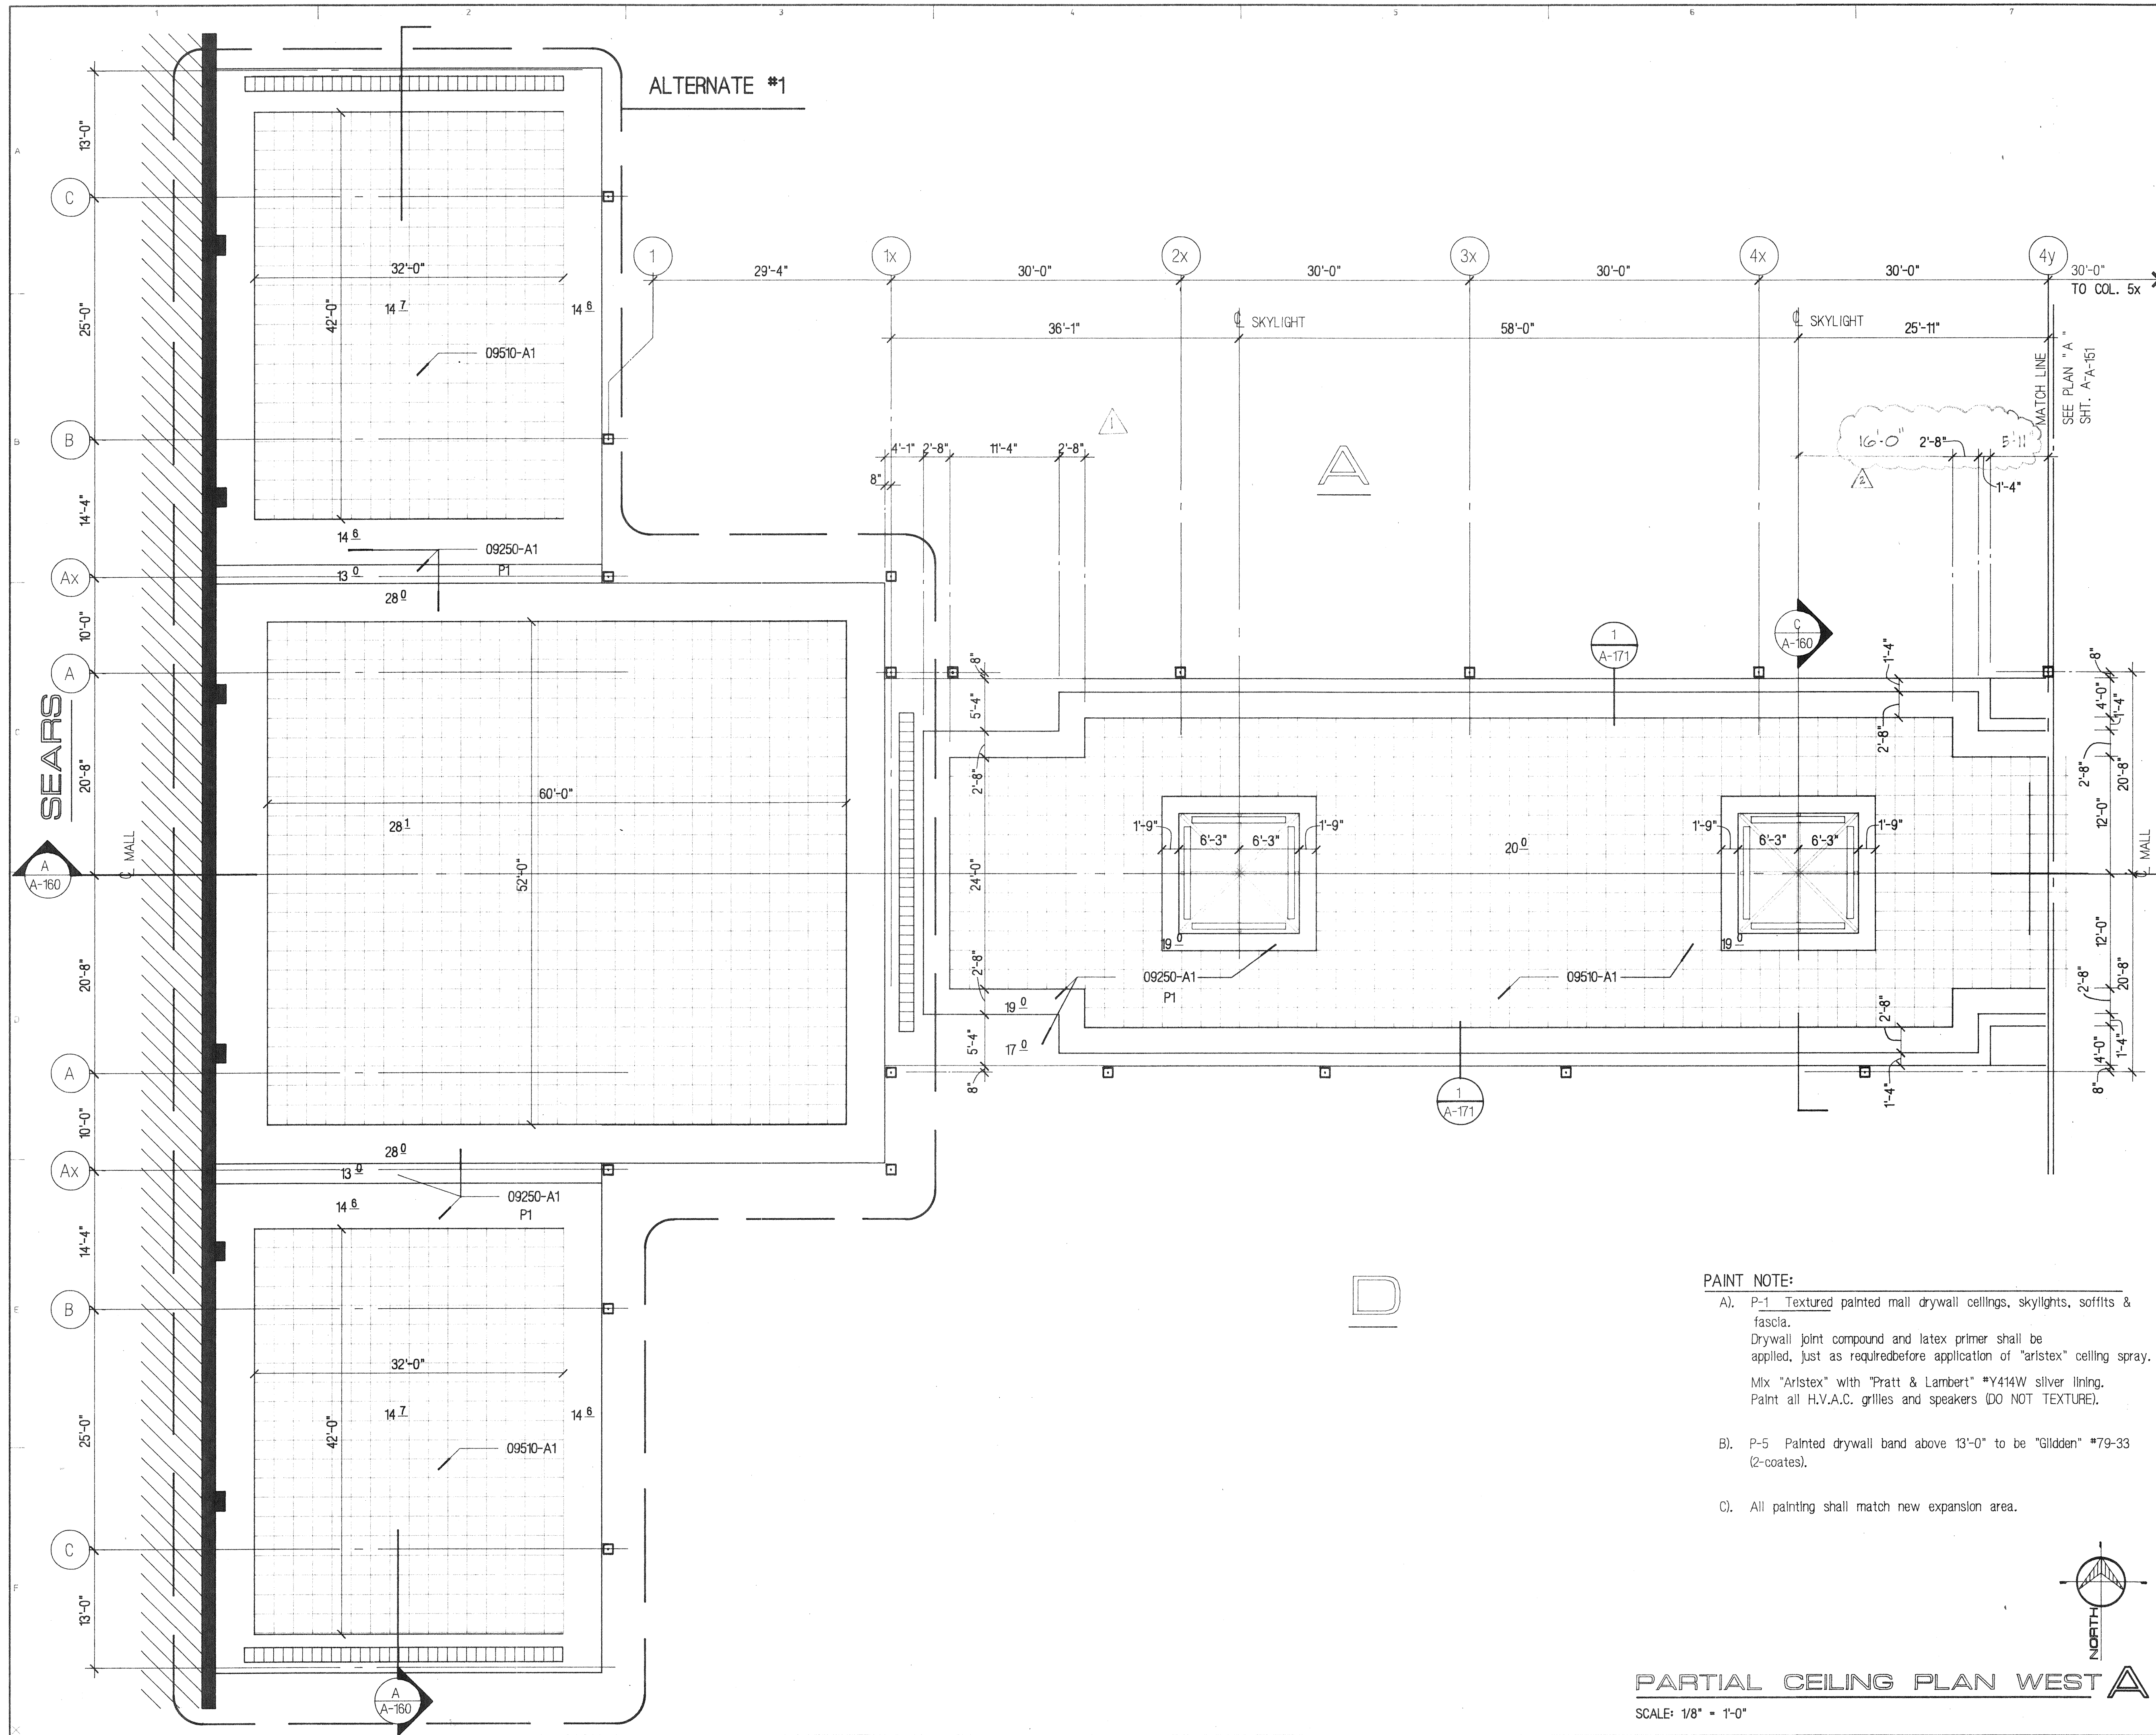

KEY NOTES		REVISIONS
KEYNOTE SYSTEM ON DRAWINGS A keynote system is used on the architectural drawings for material references and notes. Refer to the keynote legend on the drawing for the information which relates to each keynote on that respective drawing. Each keynote consists of a 5-digit number followed by a period and a letter or letter/number suffix. The 5-digit number relates to the specification section which generally covers the item that is referenced and the suffix identifies the specific reference notation used on the drawings. The suffix does not relate to any corresponding reference letter in the specifications. THE ORGANIZATION OF THE KEYNOTING SYSTEM ON THE DRAWINGS, WITH THE KEYNOTE REFERENCE NUMBERS RELATED TO THE SPECIFICATIONS SECTIONS NUMBERING SYSTEM, SHALL NOT CONTROL THE GENERAL CONTRACTOR IN DIVIDING THE WORK AMONG ITS SUBCONTRACTORS OR IN ESTABLISHING THE EXTENT OF WORK TO BE PERFORMED BY ANY ONE TRADE. DIVISION 9 - FINISHES 09250-A1 5/8" gypsum drywall (painted). 09510-A1 Acoustical tile ceiling (2'-0" x 2'-0").		1. REV. DRYWALL DIM. 2-2-90 2. BULLETIN #4 A-M-F-12, 1990
MIDWAY MALL RENOVATION ELYRIA, OHIO CENTER RIDGE DESIGN SERVICES INC. P.A. ARCHITECTS - ENGINEERS 2425 CENTER RIDGE ROAD CLEVELAND, OHIO 44115-1212 DNB 87-480		
PARTIAL CEILING PLAN WEST		
JACOBS, VISONSI & JACOBS CO. 2425 CENTER RIDGE ROAD CLEVELAND, OHIO 44115-1212 DNB 87-480		
PAINT NOTE: A). P-1 Textured painted mall drywall ceilings, skylights, soffits & fascia. Drywall joint compound and latex primer shall be applied, just as required before application of "Aristex" ceiling spray. Mix "Aristex" with "Pratt & Lambert" #Y414W silver lining. Paint all H.V.A.C. grilles and speakers (DO NOT TEXTURE). B). P-5 Painted drywall band above 13'-0" to be "Glidden" #79-33 (2-coates). C). All painting shall match new expansion area.		
PARTIAL CEILING PLAN WEST SCALE: 1/8" = 1'-0"		
KEY PLAN		
DRAWN BY: DATE: 11-17-89 SCALE: 1/8" = 1'-0" JOB NUMBER: 137.94 REVISED BY: 2 DATE: 4-13-90 CAD FILENAME: db:midway_reno DRAWING NUMBER:		A-150

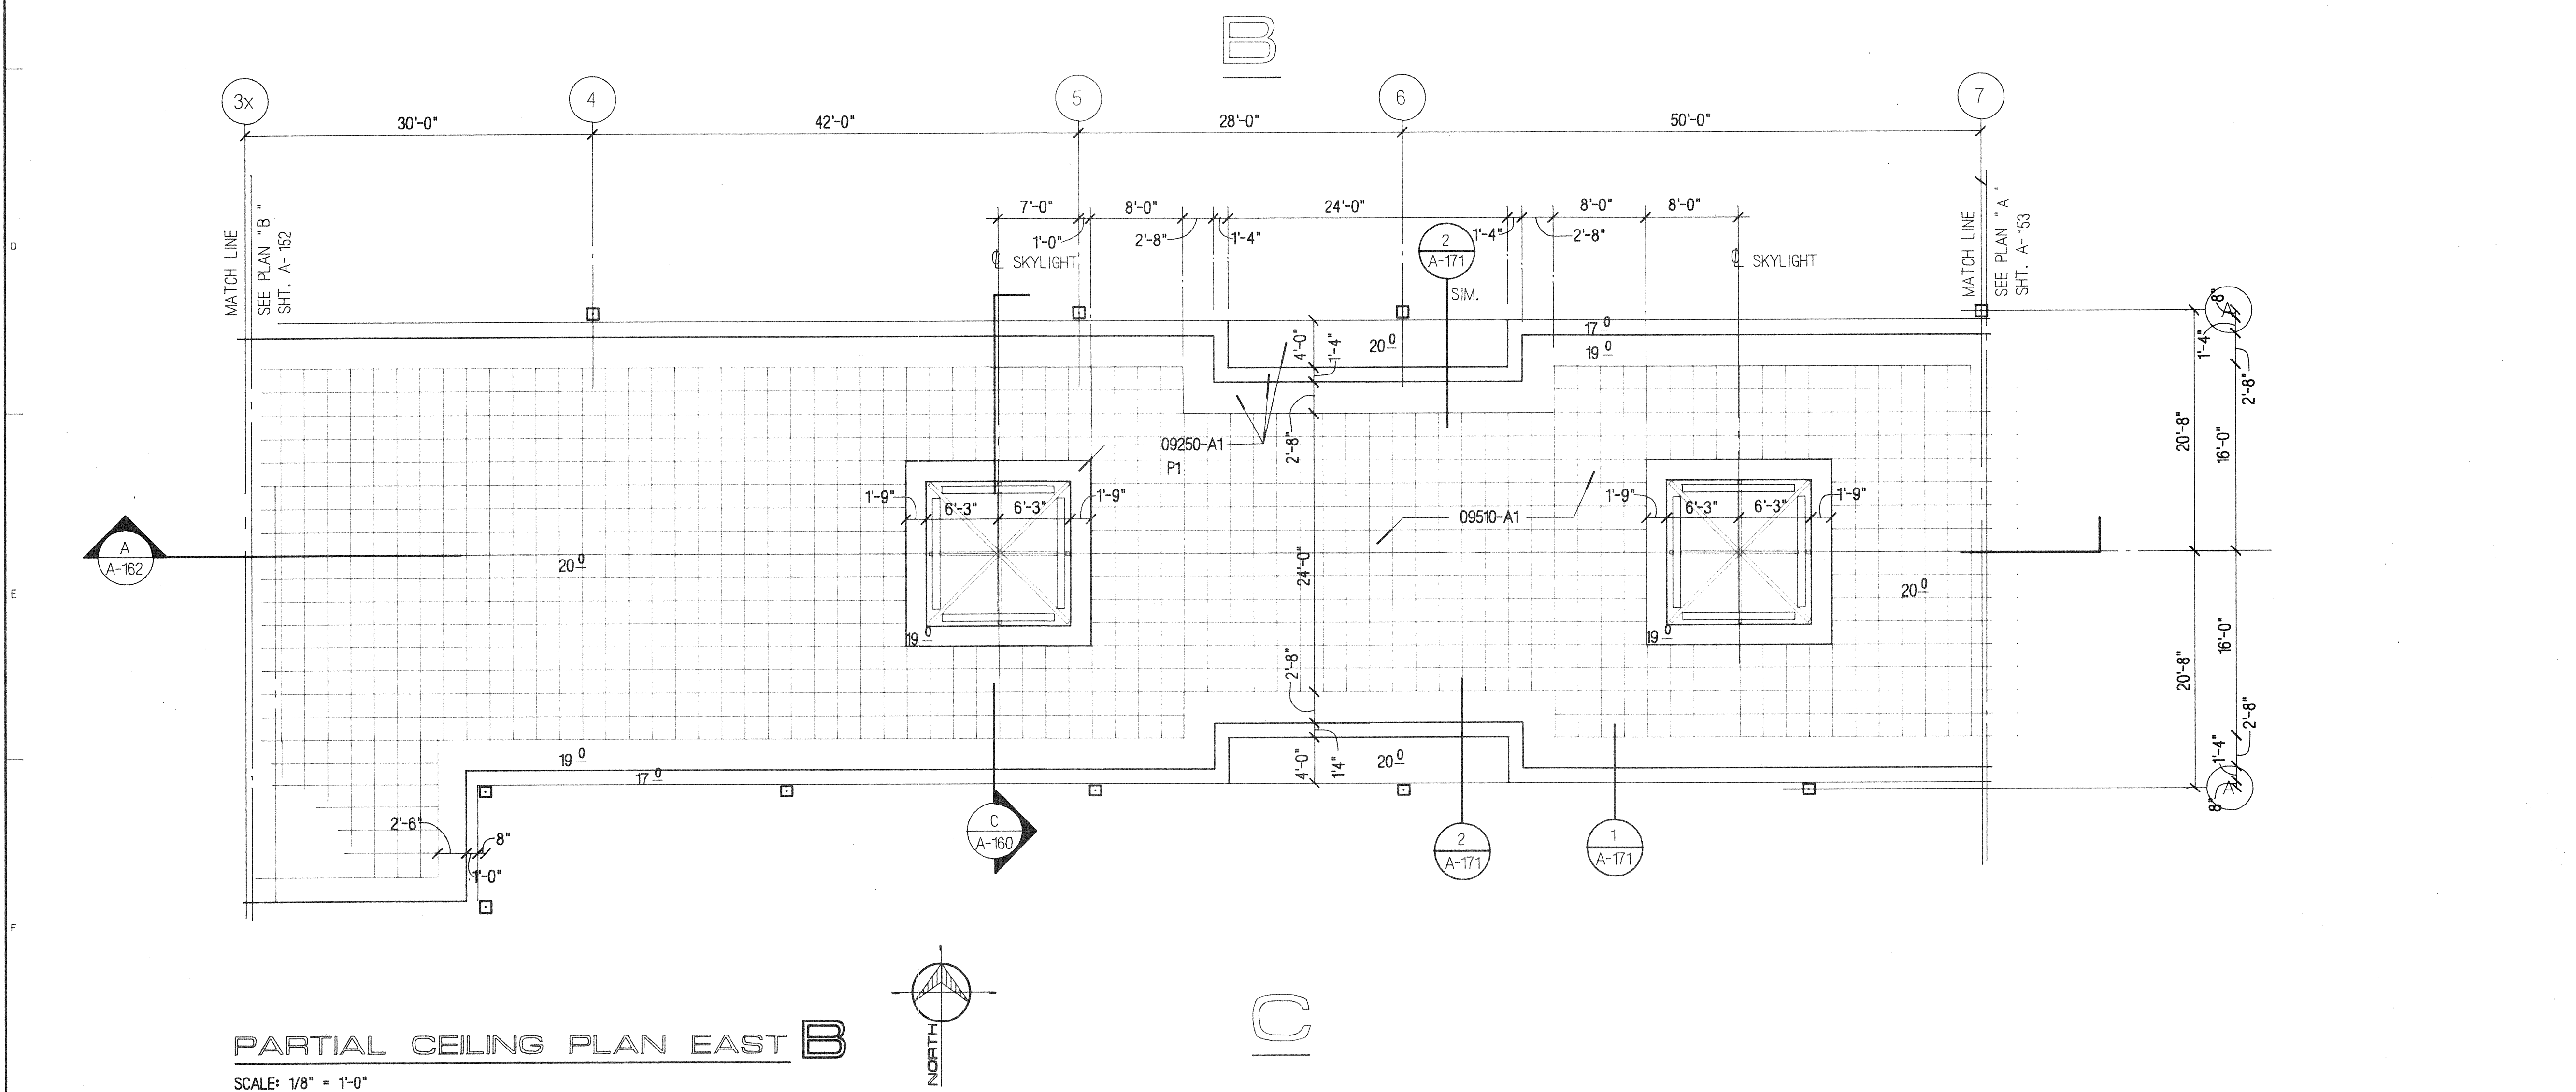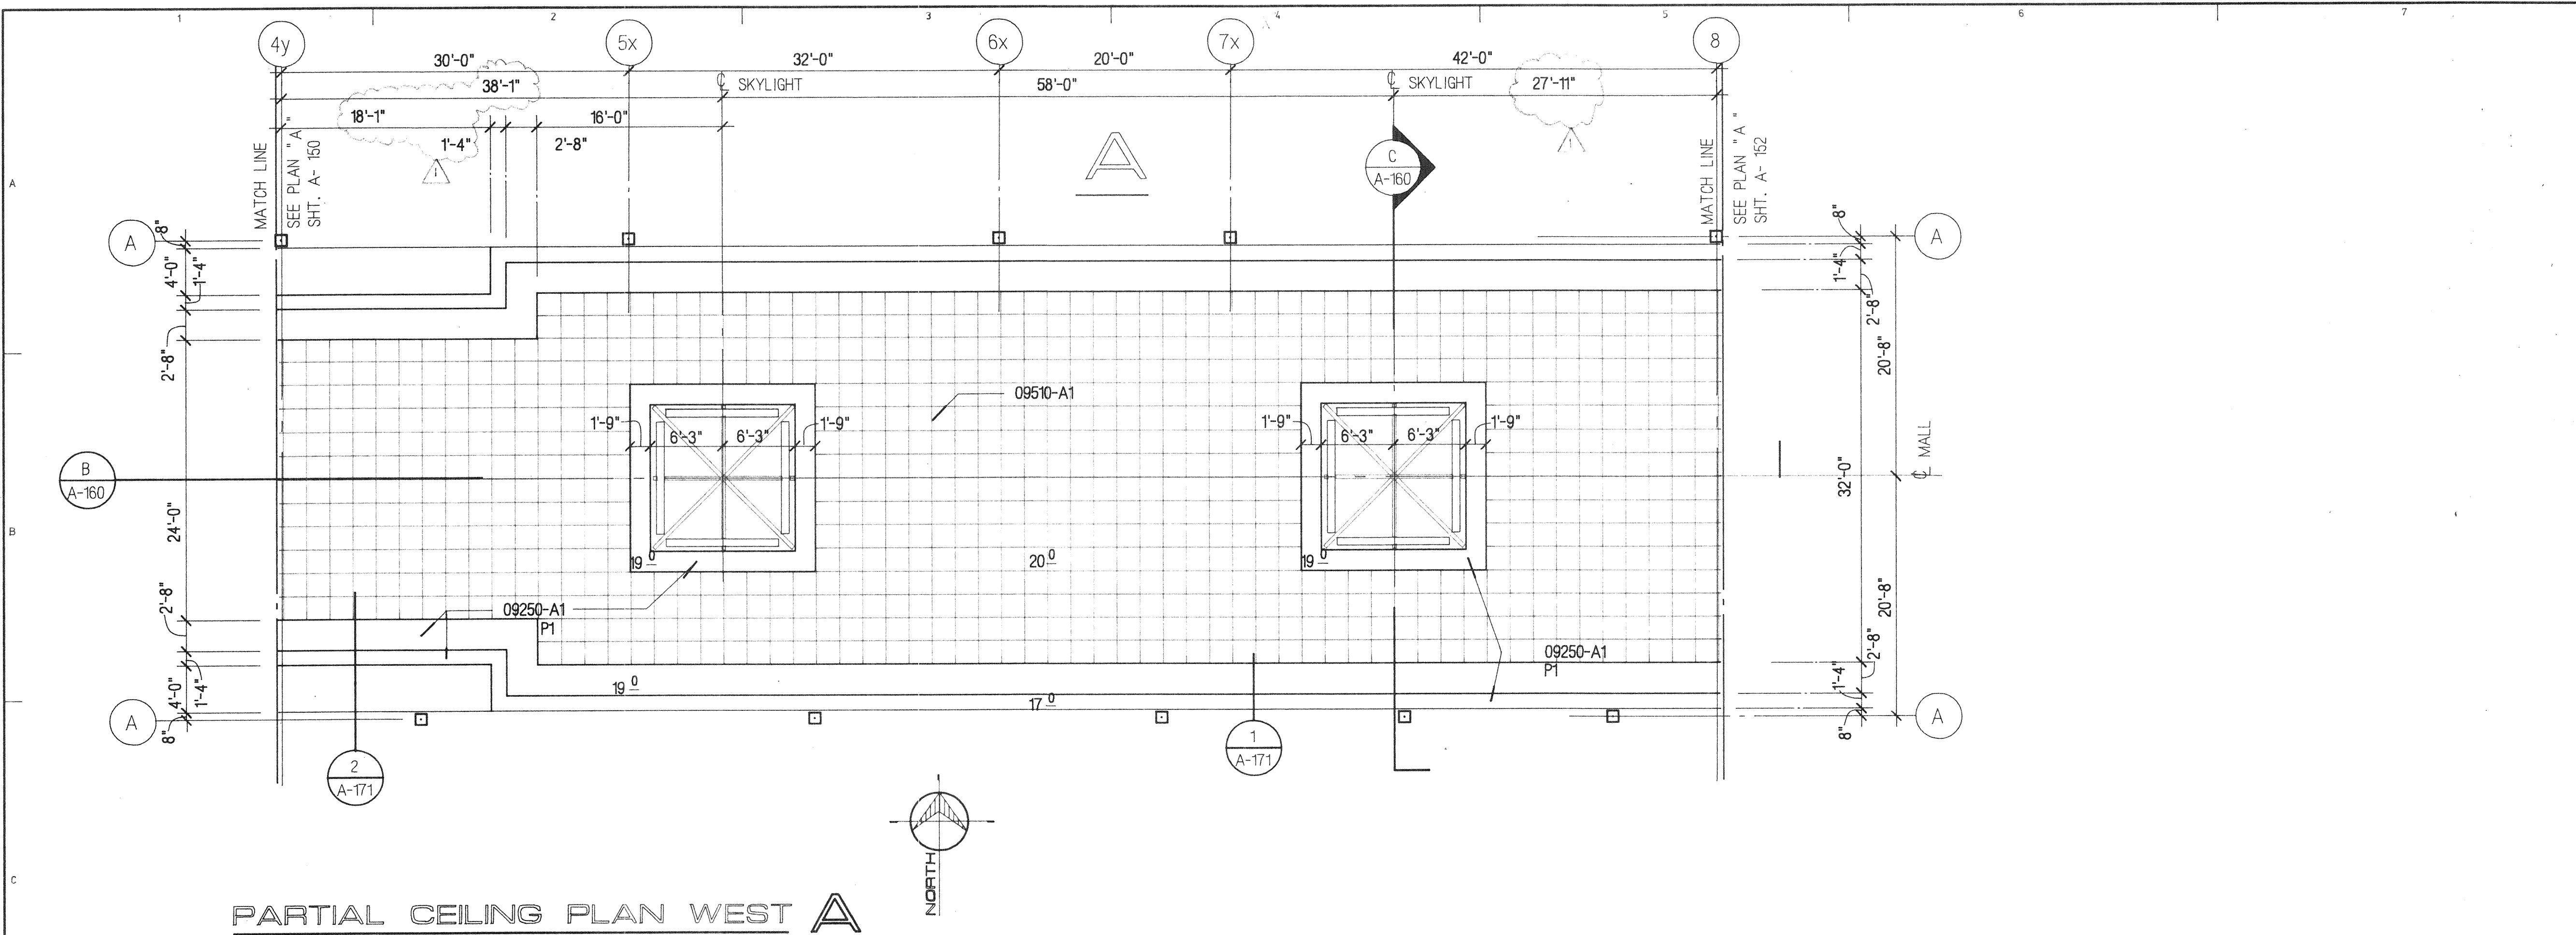

KEY NOTES		REVISIONS
KEYNOTE SYSTEM ON DRAWINGS A keynoting system is used on the architectural drawings for material references and notes. Refer to the keynote legend on the drawing for the information which relates to each keynote on that respective drawing. Each keynote consists of a 5-digit number followed by a period and a letter or letter/number suffix. The 5-digit number relates to the specification section which generally covers the item that is referenced and the suffix identifies the specific reference notation used on the drawings. The suffix does not relate to any corresponding reference letter in the specifications. THE ORGANIZATION OF THE KEYNOTING SYSTEM ON THE DRAWINGS, WITH THE KEYNOTE REFERENCE NUMBERS RELATED TO THE SPECIFICATIONS SECTIONS NUMBERING SYSTEM, SHALL NOT CONTROL THE GENERAL CONTRACTOR IN DIVIDING THE WORK AMONG ITS SUBCONTRACTORS OR IN ESTABLISHING THE EXTENT OF WORK TO BE PERFORMED BY ANY ONE TRADE.		REVISION #3 APRIL 19, 1990
DIVISION 9 - FINISHES 09250-A1 5/8" gypsum drywall painted. 09510-A1 Acoustical tile ceiling (2'-0" x 2'-0").		
MIDWAY MALL RENOVATION ELTRA, CADD CENTER RIDGE DESIGN SERVICES INC. P.A. ARCHITECTS - ENGINEERS 2525 CENTER RIDGE ROAD CLEVELAND, OHIO 44115-1222 TEL 674-4600		
PARTIAL CEILING PLAN WEST/EAST		
JACOBS, VISCONSI & JACOBS CO. 2525 CENTER RIDGE ROAD CLEVELAND, OHIO 44115-1222 TEL 674-4600		
KEY PLAN		DRAWN BY: D. STAHLBERG DATE: 11-17-89 SCALE: 1/8" = 1'-0" JOB NUMBER: 137.94 REVISED BY: DATE: 4-13-90 CAD FILENAME: pr.mw/db.mwr/dr.141 DRAWING NUMBER: A-151

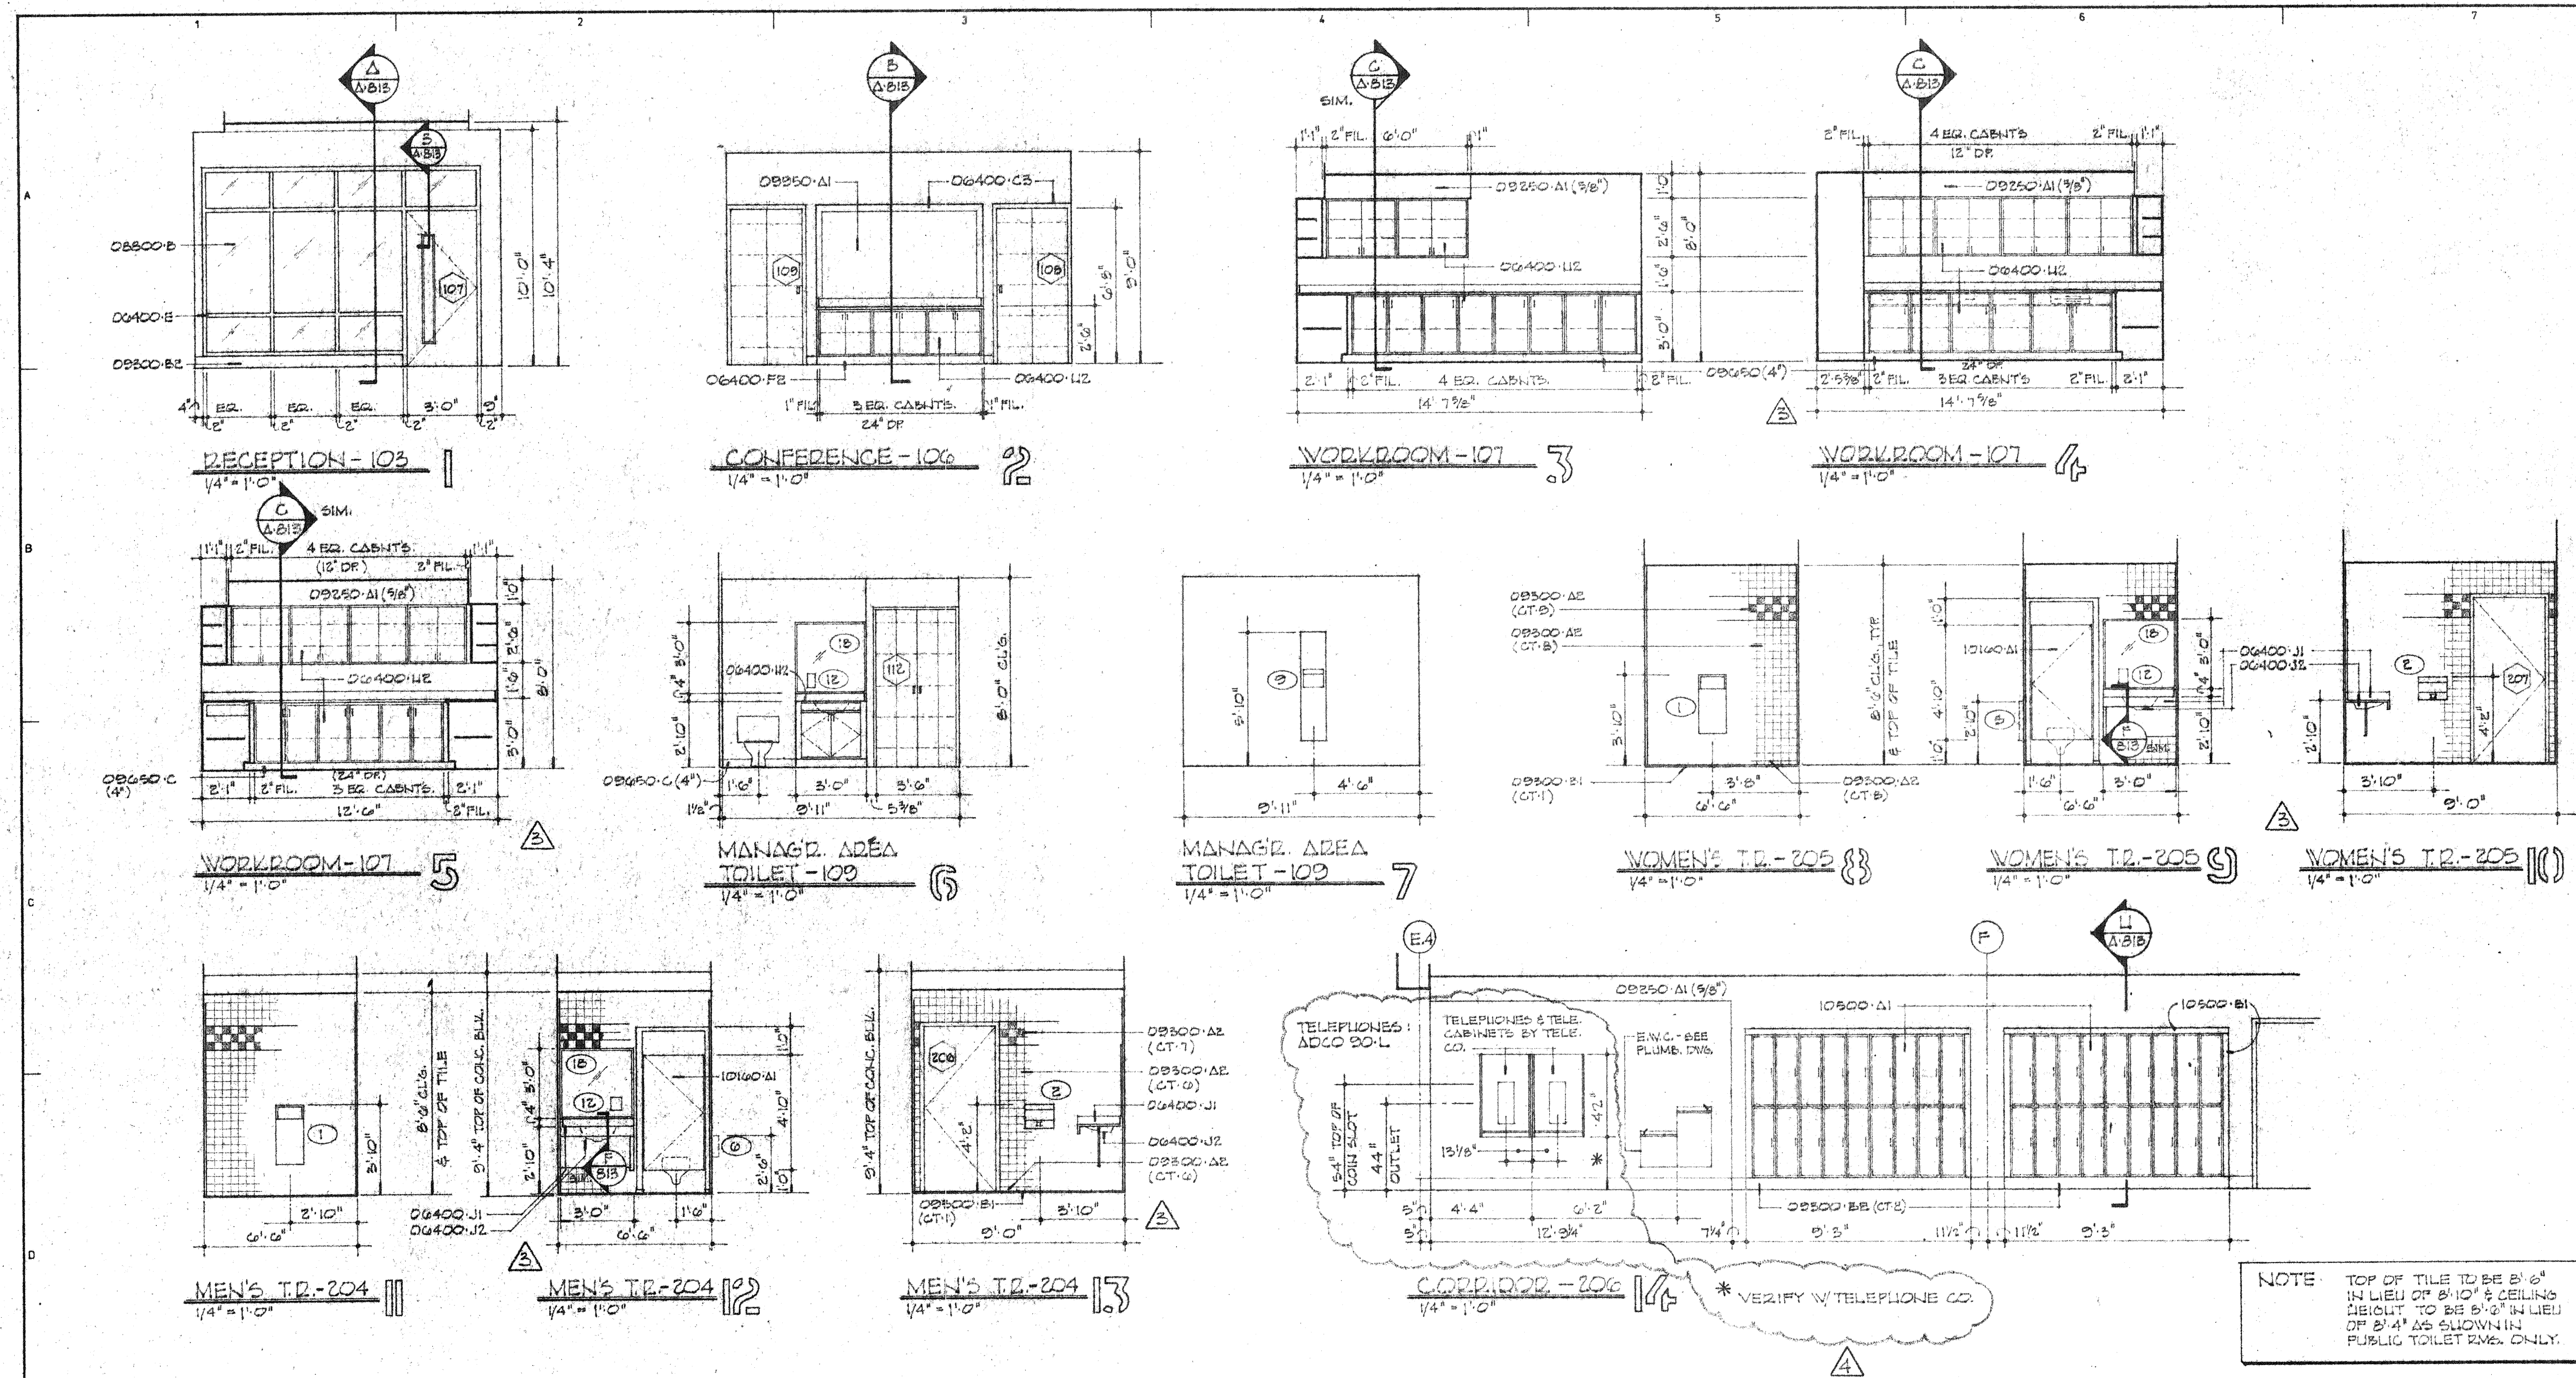

KEYNOTE SYSTEM ON DRAWINGS

A keynoting system is used on the architectural drawings for material references and notes. Refer to the keynote legend on the drawing for the information which relates to each keynote on that respective drawing.

Each keynote consists of a 3-digit number followed by a period and a letter or letter/number suffix. The 3-digit number relates to the specification section which generally covers the item that is referenced and the suffix identifies the specific reference notation used on the drawings. The suffix does not relate to any corresponding reference letter in the specifications.

THE ORGANIZATION OF THE KEYNOTING SYSTEM ON THE DRAWINGS, WITH THE KEYNOTE REFERENCE NUMBERS RELATED TO THE SPECIFICATIONS SECTIONS NUMBERING SYSTEM, SHALL NOT CONTROL THE GENERAL CONTRACTOR IN DIVIDING THE WORK AMONG ITS SUBCONTRACTORS OR IN ESTABLISHING THE EXTENT OF WORK TO BE PERFORMED BY ANY ONE TRADE.

DIVISION 6 - WOOD & PLASTICS

06400 - C3 1" x 3" Red Oak Trim.

06400 - E Solid Red Oak (Frame, Mullions, Stop) case all corner.

06400 - F2 4" Red Oak Base with 45 degree Beveled Edge.

06400 - H2 3/4" Particle Board with Plastic Laminate Finish (All Exposed Surfaces).

06400 - J1 3/4" "Corian" Countertop, Back and Side Splashed, See Finish Schedule, Section 09100.

06400 - J2 "Corian" Integral Sink.

DIVISION 8 - DOORS & WINDOWS

08000 - B 1/4" Clear Tempered Float Glass (Door & Windows).

DIVISION 9 - FINISHES

09250 - A1 Gypsum Drywall, Regular.

09250 - A2 Ceramic Tile on Gypsum (W) Water Resistant over Furring (for CT Numbers, See Specification, Section 09100).

09250 - B1 Porcelain Tile with Setting Bed.

09250 - B2 Porcelain Tile Cove Base, See Detail.

09250 - C Resilient 4" Vinyl Cove Base.

09900 - A1 Cork Tack Board.


DIVISION 10 - SPECIALTIES

10100 - A1 Plastic Laminate Toilet Partitions.

10200 - A1 Metal Lockers, See Specifications.

10300 - B1 Metal Locker Trim.

REVISIONS
BULLETIN No. 5 11-2-88
BULLETIN No. 7 2-8-90
BULLETIN No. 8 2-16-90
BULLETIN No. 15 5-16-90

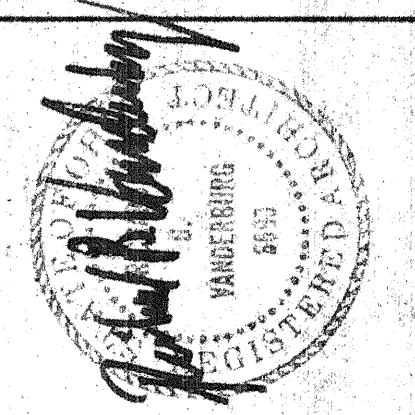


**MIDWAY MALL
EXPANSION**
ELYRIA, OHIO

CENTER RIDGE DESIGN SERVICES INC. P.A.
ARCHITECTS - ENGINEERS
2505 CENTER RIDGE ROAD
CLEVELAND, OHIO 44130
Area Code 216 871-0000

**TYPICAL
INTERIOR ELEVATIONS**

JACOBS, VISCONSI & JACOBS CO.
DEVELOPERS - MANAGERS
2505 CENTER RIDGE ROAD
CLEVELAND, OHIO 44130
Area Code 216 871-0000

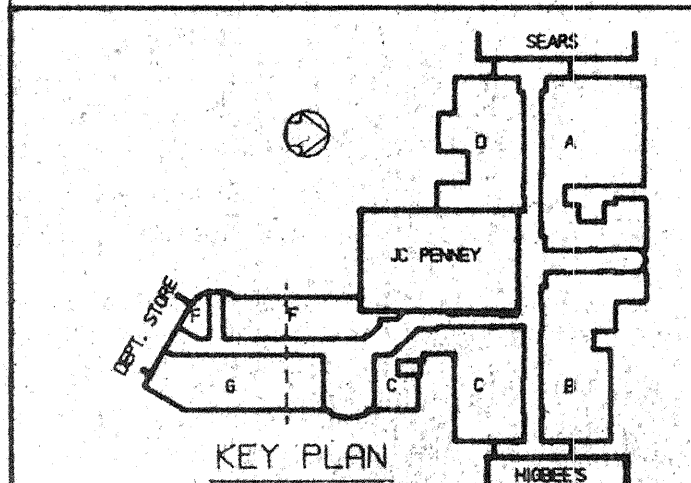

DRAWN BY: G.L.K.	DATE: 1-28-89
SCALE: 1/4" = 1'-0"	JOB NUMBER: 157.00
REVISED BY: A	DATE: 5-16-90
CAD FILENAME:	

DRAWING NUMBER:
A-312