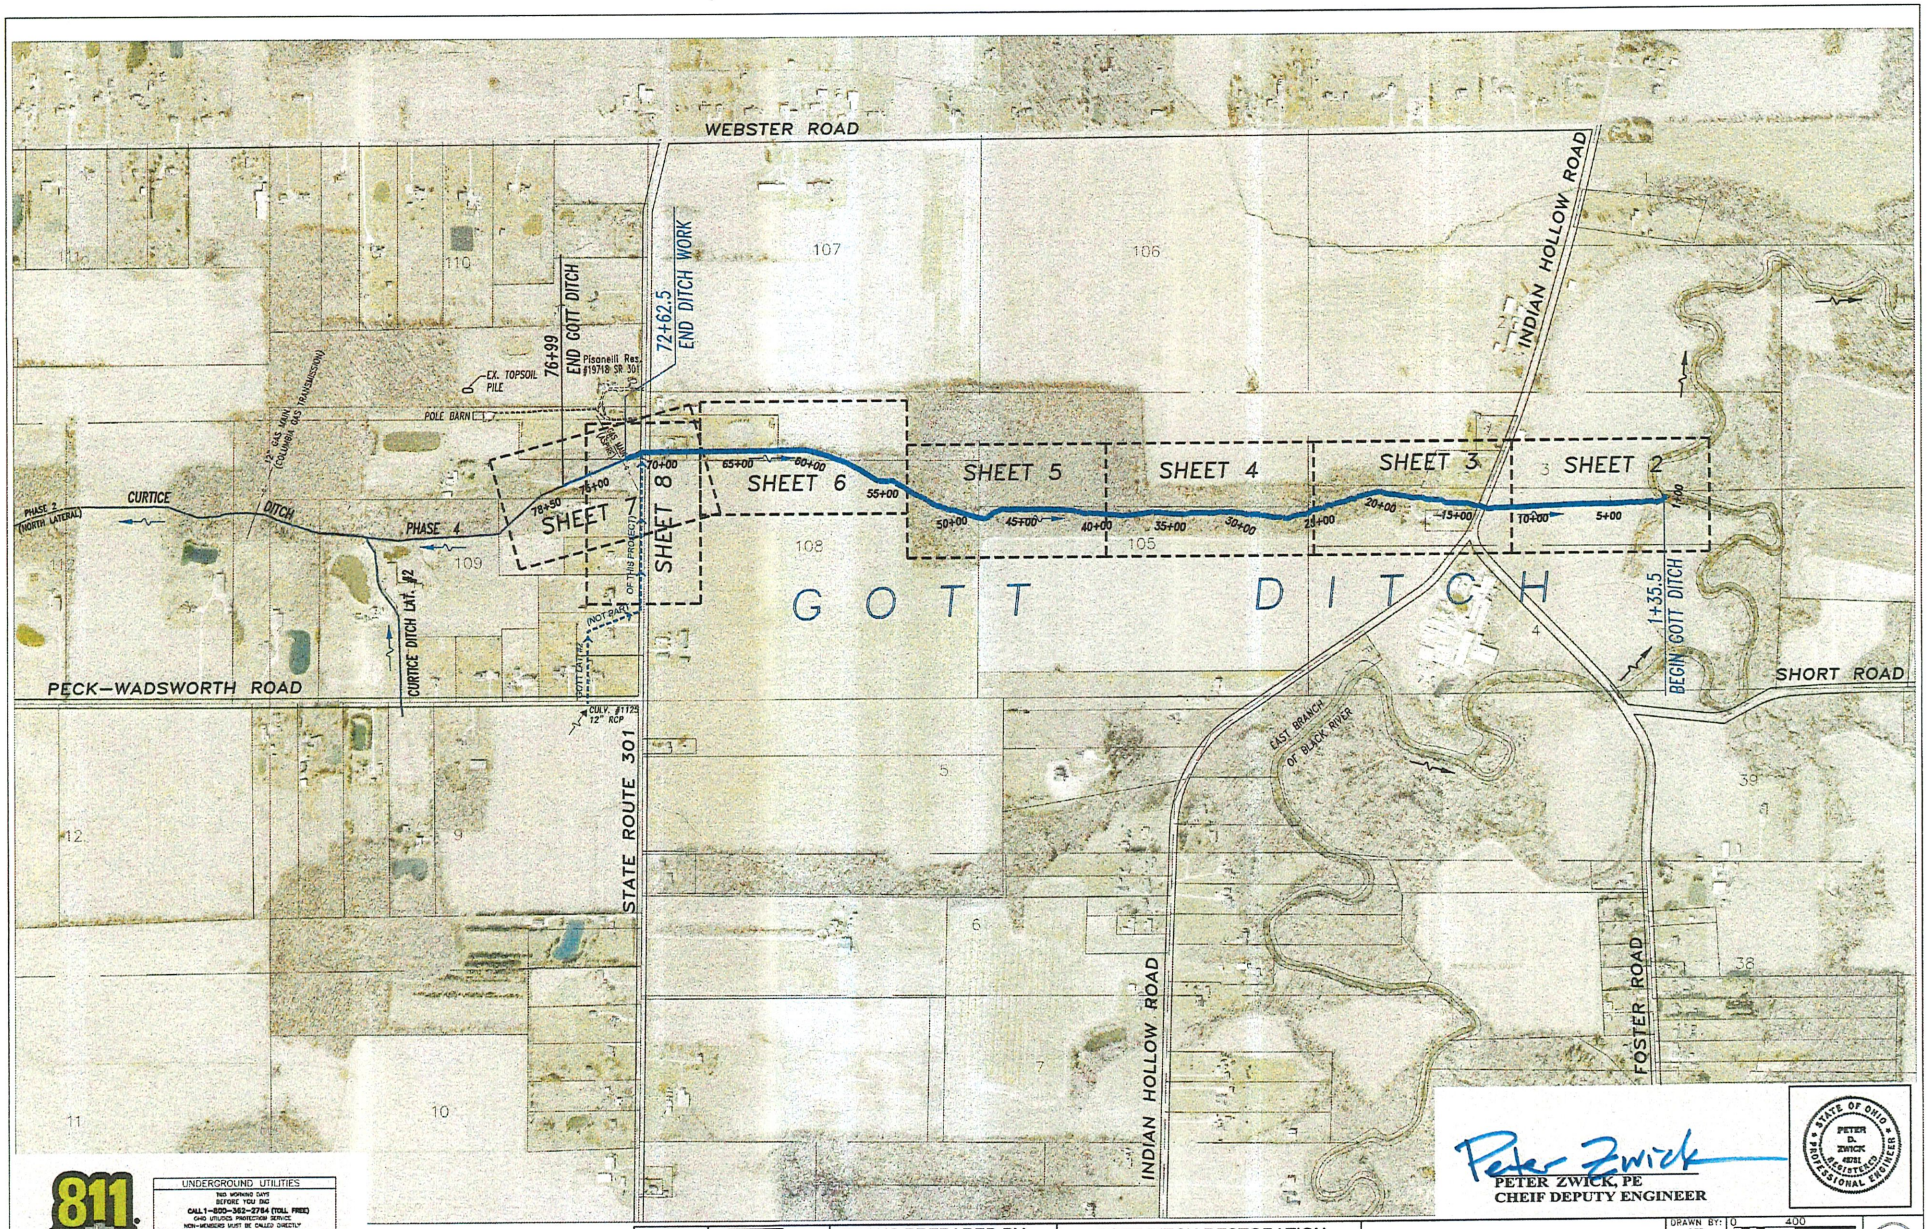

Peter Zwick
PETER ZWICK, PE
CHEIF DEPUTY ENGINEER

STATE OF OHIO
PETER D. ZWICK
REGISTERED
PROFESSIONAL ENGINEER

811

UNDERGROUND UTILITIES
TWO WORKING DAYS BEFORE YOU DIG
CALL 1-800-362-2764 (TOLL FREE)
OHIO UTILITIES PROTECTION SERVICE
NON-MEMBERS MUST BE CALLED DIRECTLY
CALL 1-800-925-0988 (TOLL FREE)
OIL & GAS PRODUCERS UNDERGROUND PROTECTION SERVICE

OUPS REFERENCE NUMBERS:
B207402883, B207412893 AND B207402910

TOPO SURVEY PERFORMED BY RAFTER A. LTD. ON MAY 2022

PLANS PREPARED BY:
LORAIN COUNTY
ENGINEER'S OFFICE

GOTT DITCH RESTORATION
PENFIELD TOWNSHIP, OHIO
NOVEMBER 7, 2023

COVER OF SHEETS
L.C.E. PROJECT REF. NO. 202213

DRAWN BY: RFB
AUG. 2023
CHECKED BY PDZ

0 400
200 800
HORIZONTAL SCALE IN FEET

1
15